Comhairle Contae
Átha Cliath Theas
South Dublin County Council

Dublin City Council
Comhairle Cathrach Bhaile Átha Cliath

OPW
Oifig na
nOibreacha Poiblí
Office of Public Works

RIVER PODDLE
FLOOD ALLEVIATION SCHEME

PLANNING DRAWINGS

NICHOLAS O'DWYER

Unit E4, Nutgrove Office Park,
Nutgrove Avenue, Dublin 14

T +353 1 296 9000
F +353 1 296 9001
E dublin@nodwyer.com
W www.nodwyer.com

RIVER PODDLE FLOOD ALLEVIATION SCHEME

FEBRUARY 2020

Comhairle Contae Átha Cliath Theas
South Dublin County Council

Dublin City Council
Comhairle Cathrach Bhaile Átha Cliath

OPW Oifig na nOibreacha Poiblí Office of Public Works

RIVER PODDLE FLOOD ALLEVIATION SCHEME

PLANNING DRAWINGS CONTENTS

CONTENTS

Project No.		Drawing No.	Status	Revision	Drawing Title	Description
20662		RPFS-NOD-01-XX-DR-C-08000	A1	P01	COVER	
20662		RPFS-NOD-01-XX-DR-C-08001	A1	P01	CONTENTS	
20662		RPFS-NOD-XX-XX-DR-C-08100	A1	P01	River Poddle Map	Overall map of the River Poddle from its source in Tallght to its confluence with the Liffey in Temple Bar
20662		RPFS-NOD-XX-XX-DR-C-08110	A1	P01	Site Location Maps - Keyplan	
20662		RPFS-NOD-XX-XX-DR-C-08116	A1	P01	Site Location Map - Sheet 1 of 7	Map showing location of the site in Tymon North
20662		RPFS-NOD-XX-XX-DR-C-08117	A1	P01	Site Location Map - Sheet 2 of 7	Map showing location of the site in Tymon Park at the location of the flood storage embankments
20662		RPFS-NOD-XX-XX-DR-C-08118	A1	P01	Site Location Map - Sheet 3 of 7	Map showing location of the site in Tymon Park at the location of the proposed Integrated Constructed Wetland
20662		RPFS-NOD-XX-XX-DR-C-08119	A1	P01	Site Location Map - Sheet 4 of 7	Map showing location of the site in Whitehall Park and Wainsfort Manor Crescent
20662		RPFS-NOD-XX-XX-DR-C-08121	A1	P01	Site Location Map - Sheet 5 of 7	Map showing location of the site in St Annes and Ravensdale Park
20662		RPFS-NOD-XX-XX-DR-C-08122	A1	P01	Site Location Map - Sheet 6 of 7	Map showing location of the site in St. Martin's Drive
20662		RPFS-NOD-XX-XX-DR-C-08123	A1	P01	Site Location Map - Sheet 7 of 7	Map showing location of the site in Mount Argus Close
20662		RPFS-NOD-XX-XX-DR-C-08130	A1	P01	Site Layout Plans- Keyplan	
20662		RPFS-NOD-XX-XX-DR-C-08131	A1	P01	Tymon North Overall Layout - Keyplan 1	Overall layout plan of the site in Tymon North, including temporary vehicular access routes
20662		RPFS-NOD-XX-XX-DR-C-08132	A1	P01	Tymon North Layout Plan & Section Sheet 1	Site layout plan and sections of the proposed flood embankment in Tymon North
20662		RPFS-NOD-XX-XX-DR-C-08133	A1	P01	Tymon North Layout Plan & Section Sheet 2	Site layout plan and sections of the proposed flood embankment at the ESB Substation in Tymon North
20662		RPFS-NOD-XX-XX-DR-C-08140	A1	P01	Tymon Park Overall Layout - Keyplan 2	Overall layout plan of the area of the site in Tymon Park containing the flood storage embankment
20662		RPFS-NOD-XX-XX-DR-C-08141	A1	P01	Tymon Park Layout Plan & Section Sheet 1	Site layout plan and sections of the proposed regraded footpath to the north of Tymon Lake
20662		RPFS-NOD-XX-XX-DR-C-08142	A1	P01	Tymon Park Layout Plan & Section Sheet 2	Site layout plan and sections of the proposed regraded footpath to the north of Tymon Lake
20662		RPFS-NOD-XX-XX-DR-C-08143	A1	P01	Tymon Park Layout Plan & Section Sheet 3	Site layout plan and sections of the proposed flood storage embankment in Tymon Park
20662		RPFS-NOD-XX-XX-DR-C-08144	A1	P01	Tymon Park Layout Plan & Section Sheet 4	Cross-sections of the proposed flood storage embankment and flow control structure in Tymon Park
20662		RPFS-NOD-XX-XX-DR-C-08145	A1	P01	Tymon Park Overall Layout - Keyplan 3	Overall layout plan of the area of the site in Tymon Park containing the Integrated Constructed Wetland
20662		RPFS-NOD-XX-XX-DR-C-08146	A1	P01	Tymon Park Layout Plan & Section Sheet 5	Site layout plan and sections of the proposed Integrated Constructed Wetland in Tymon Park
20662		RPFS-NOD-XX-XX-DR-C-08147	A1	P01	Tymon Park Existing Site Layout	Site layout plan of Tymon Park existing site layout
20662		RPFS-NOD-XX-XX-DR-C-08148	A1	P01	Tymon Park Construction Site Layout	Site layout plan of Tymon Park construction site layout
20662		RPFS-NOD-XX-XX-DR-C-08149	A1	P01	Tymon Park Final Site Layout	Site layout plan of Tymon Park final site layout

NICHOLAS O'DWYER

Unit E4, Nutgrove Office Park,
Nutgrove Avenue, Dublin 14

T +353 1 296 9000
F +353 1 296 9001
E dublin@nodwyer.com
W www.nodwyer.com

RIVER PODDLE FLOOD ALLEVIATION SCHEME

FEBRUARY 2020

Comhairle Contae Átha Cliath Theas
South Dublin County Council

Dublin City Council
Comhairle Cathrach Bhaile Átha Cliath

OPW Oifig na nOibreacha Poiblí Office of Public Works

RIVER PODDLE FLOOD ALLEVIATION SCHEME

PLANNING DRAWINGS CONTENTS

CONTENTS

Project No.		Drawing No.	Status	Revision	Drawing Title	Description
20662		RPFS-NOD-XX-XX-DR-C-08150	A1	P01	Whitehall Park and Wainsfort Manor Crescent Site Location Map	Overall layout plan of the site in Whitehall Park and Wainsfort Manor Crescent
20662		RPFS-NOD-XX-XX-DR-C-08151	A1	P01	Whitehall Park and Wainsfort Manor Crescent Layout Plan and Sections Sheet 1	Site layout plan and sections of the proposed river realignment in Whitehall Park
20662		RPFS-NOD-XX-XX-DR-C-08152	A1	P01	Whitehall Park and Wainsfort Manor Crescent Layout Plan and Sections Sheet 2	Site layout plan and sections of the proposed flood walls in Wainsfort Manor Crescent
20662		RPFS-NOD-XX-XX-DR-C-08153	A1	P01	Whitehall Park and Wainsfort Manor Crescent Existing & Construction Site Layout	Existing & Construction layouts in Whitehall Park and Wainsfort Manor Crescent
20662		RPFS-NOD-XX-XX-DR-C-08154	A1	P01	Whitehall Park & Wainsfort Manor Crescent Completed Site Layout	Completed layout in Whitehall Park and Wainsfort Manor Crescent
20662		RPFS-NOD-XX-XX-DR-C-08155	A1	P01	St. Anne's Terrace Layout Plan and Sections	Site layout plan and sections of the proposed flood walls in St Anne's
20662		RPFS-NOD-XX-XX-DR-C-08160	A1	P01	Ravensdale Park Layout Plan and Sections Sheet 1	Site layout plan and sections of the proposed flood storage area and flood walls in Ravensdale Park
20662		RPFS-NOD-XX-XX-DR-C-08161	A1	P01	Ravensdale Park Layout Plan and Sections Sheet 2	Cross-sections of the proposed flood storage area in Ravensdale Park
20662		RPFS-NOD-XX-XX-DR-C-08162	A1	P01	Ravensdale Park Proposed Pedestrian Bridge	Proposed new pedestrian bridge in Ravensdale Park
20662		RPFS-NOD-XX-XX-DR-C-08163	A1	P01	Ravensdale Park Existing & Construction Layout	Existing & Construction layouts in Ravensdale Park
20662		RPFS-NOD-XX-XX-DR-C-08164	A1	P01	Ravensdale Park Completed Layout	Completed layout in Ravensdale Park
20662		RPFS-NOD-XX-XX-DR-C-08165	A1	P01	St. Martin's Drive Layout Plan and Sections	Site layout plan and sections of the proposed flood wall at St. Martin's Drive
20662		RPFS-NOD-XX-XX-DR-C-08166	A1	P01	St. Martin's Drive Park Existing & Construction Site Layout	Existing & Construction layouts in St. Martin's Drive
20662		RPFS-NOD-XX-XX-DR-C-08167	A1	P01	St. Martin's Drive Completed Site Layout	Completed layout in St. Martin's Drive
20662		RPFS-NOD-XX-XX-DR-C-08170	A1	P01	Mount Argus Close Layout Plan and Sections	Site layout plan and sections of the proposed flood walls at Mount Argus Close
20662		RPFS-NOD-XX-XX-DR-C-08250	A1	P01	Sealed Manholes Ravensdale Park & Poddle Park	Site layout plan of the proposed sealed manholes in Ravensdale Park & Poddle Park
20662		RPFS-NOD-XX-XX-DR-C-08251	A1	P01	Sealed Manholes Saint Teresa's Gardens	Site layout plan of the proposed sealed manholes in Saint Teresa's Gardens
20662		RPFS-NOD-XX-XX-DR-C-08252	A1	P01	Saint Teresa's Gardens - Sealed Manholes Typical Details	Typical Details of proposed sealed manholes in Saint Teresa's Gardens
20662		RPFS-NOD-XX-XX-DR-C-08253	A1	P01	National Stadium - Sealed Double Manhole Typical Details	Typical Details of proposed double manhole at National Stadium


NICHOLAS O'DWYER

Unit E4, Nutgrove Office Park,
Nutgrove Avenue, Dublin 14

T +353 1 296 9000
F +353 1 296 9001
E dublin@nodwyer.com
W www.nodwyer.com

RIVER PODDLE FLOOD ALLEVIATION SCHEME

FEBRUARY 2020

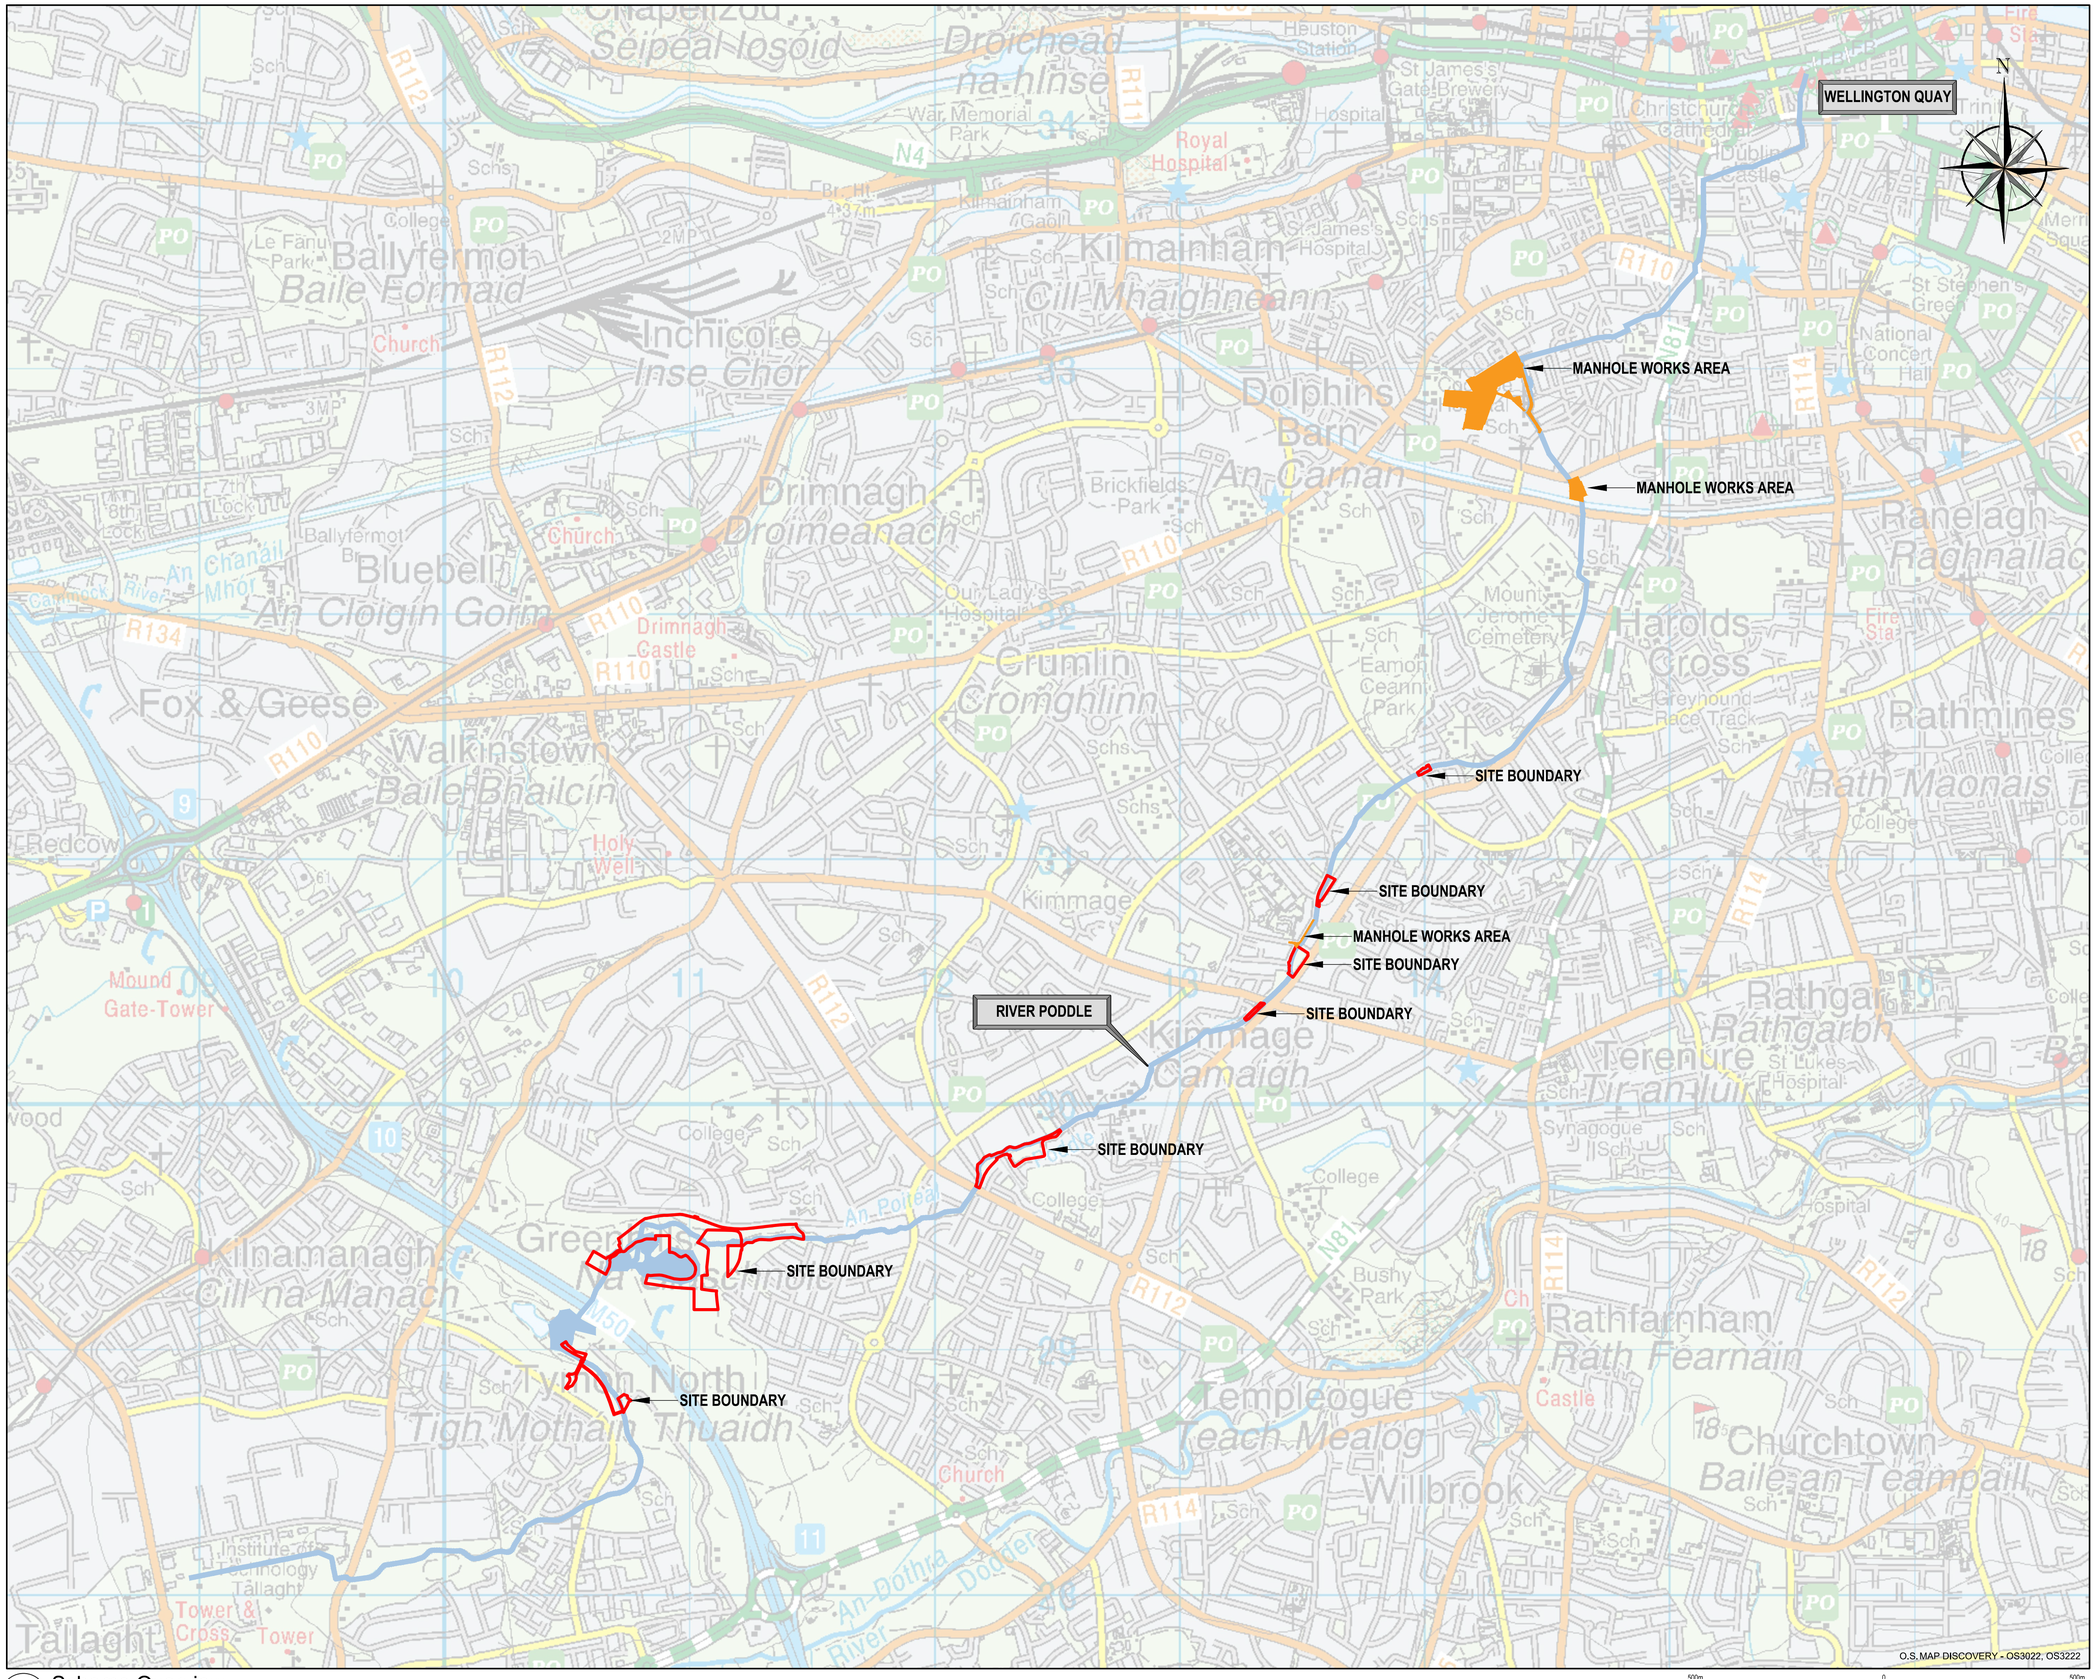

1 Scheme Overview
1:12,500

NOTES

1. All Dimensions are in metres (m) unless noted otherwise.
2. All levels are in metres and relate to the Ordnance Survey Datum Malin Head.
3. Includes Ordnance Survey Ireland data reproduced under O.S.i. licence number:
2019/23/CCMA/SOUTH DUBLIN COUNTY COUNCIL & 2010/22/CCMA/DUBLIN CITY COUNCIL
4. Do not scale from Drawings.
5. Proposed works geometry and extents are subject to Detail Design.
6. This drawing should be read in conjunction with other River Poddle Alleviation Scheme Planning Drawings.

LEGEND

	PODDLE RIVER
	SITE BOUNDARY
	MANHOLE WORKS AREA

REV	DATE	DESCRIPTION	D	C	A
P01	FEB 2020	ISSUED FOR PLANNING	M.C.	B.T.	B.D.

PROJECT No.	STATUS	PURPOSE OF USE
20662	A1	PLANNING

COPYRIGHT RESERVED - THIS DRAWING IS NOT TO BE USED FOR A PURPOSE OTHER THAN THAT FOR WHICH IT HAS BEEN ISSUED BY NICHOLAS O'DWYER LTD. NOR IS IT TO BE COPIED OR REPRODUCED IN ANY MANNER WITHOUT WRITTEN CONSENT.

NICHOLAS O'DWYER
Unit E4, Nutgrove Office Park, Nutgrove Avenue, Dublin 14
T +353 1 296 9000
F +353 1 296 9001
E dublin@nodwyer.com
W www.nodwyer.com


CLIENT
Comhairle Contae Átha Cliath Theas
South Dublin County Council
Dublin City Council
Comhairle Cathrach Bhaile Átha Cliath
OPW Oifig na nOibreacha Poiblí Office of Public Works

PROJECT
RIVER PODDLE
FLOOD ALLEVIATION SCHEME

TITLE
RIVER PODDLE MAP

SCALES	DRAWN	CHECKED	APPROVED
1:12,500 @ A1	M. Cheevers	B. Twomey	B. Dunphy
	DATE 18.07.2019	DATE 18.07.2019	DATE 18.07.2019

DRAWING No.	REVISION
RPFS-NOD-01-XX-DR-C-08100	P01

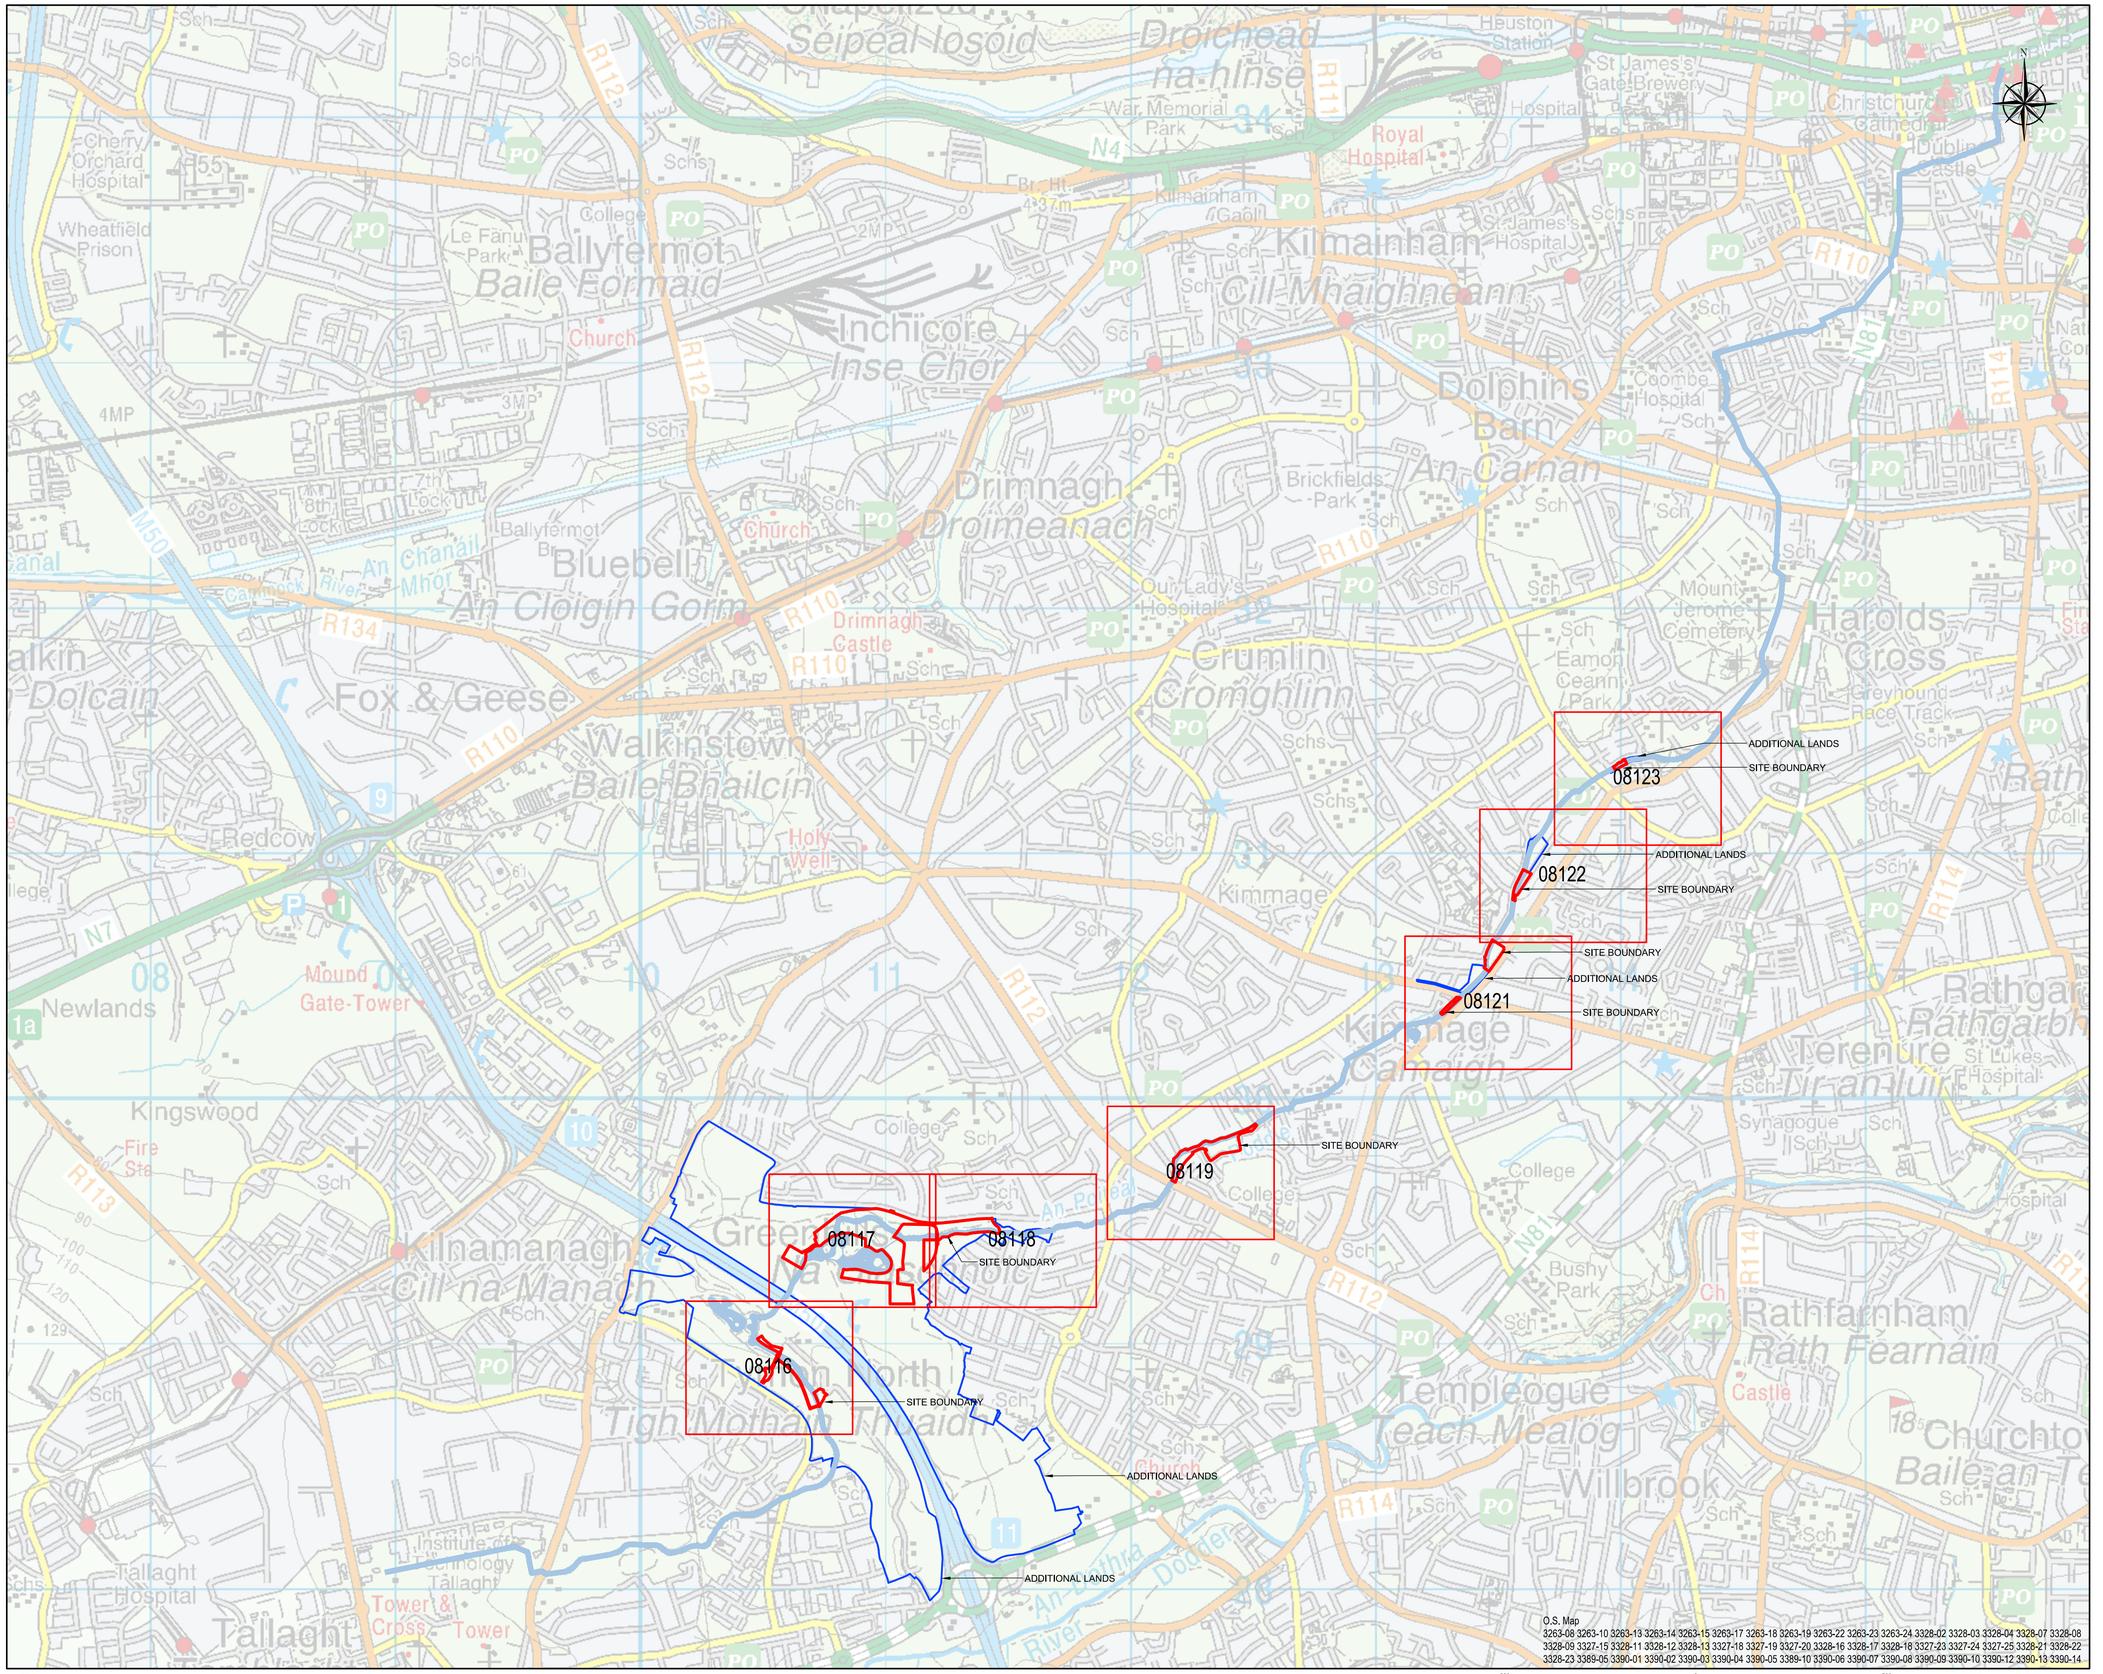

1 Scheme Overview - Aerial
1:12,500

NOTES

1. All Dimensions are in metres (m) unless noted otherwise.
2. All levels are in metres and relate to the Ordnance Survey Datum Malin Head.
3. Includes Ordnance Survey Ireland data reproduced under O.S.i. licence number:
   2019/23/CCMA/SOUTH DUBLIN COUNTY COUNCIL & 2010/22/CCMA/DUBLIN CITY COUNCIL
4. Do not scale from Drawings.
5. Proposed works geometry and extents are subject to Detail Design.
6. This drawing should be read in conjunction with other River Poddle Alleviation Scheme Planning Drawings.

LEGEND

	PODDLE RIVER
	SITE BOUNDARY
	ADDITIONAL LANDS

REV	DATE	DESCRIPTION	D	C	A
P01	FEB 2020	ISSUED FOR PLANNING	M.C.	B.T.	B.D.

PROJECT No.	STATUS	PURPOSE OF USE
20662	A1	PLANNING

COPYRIGHT RESERVED - THIS DRAWING IS NOT TO BE USED FOR A PURPOSE OTHER THAN THAT FOR WHICH IT HAS BEEN ISSUED BY NICHOLAS O'DWYER LTD. NOR IS IT TO BE COPIED OR REPRODUCED IN ANY MANNER WITHOUT WRITTEN CONSENT.

NICHOLAS O'DWYER
Unit E4, Nutgrove Office Park, Nutgrove Avenue, Dublin 14
T +353 1 296 9000
F +353 1 296 9001
E dublin@nodwyer.com
W www.nodwyer.com


CLIENT
Comhairle Contae Átha Cliath Theas
South Dublin County Council
Dublin City Council
Comhairle Cathrach Bhaile Átha Cliath
OPW Oifig na nOibreacha Poiblí / Office of Public Works

PROJECT
RIVER PODDLE
FLOOD ALLEVIATION SCHEME

TITLE
SITE LOCATION MAPS
KEYPLAN

SCALES	DRAWN	CHECKED	APPROVED
1:12,500 @ A1	M. Cheevers	B. Twomey	B. Dunphy
	DATE 17.07.2019	DATE 17.07.2019	DATE 17.07.2019

DRAWING No.	REVISION
RPFS-NOD-01-XX-DR-C-08110	P01

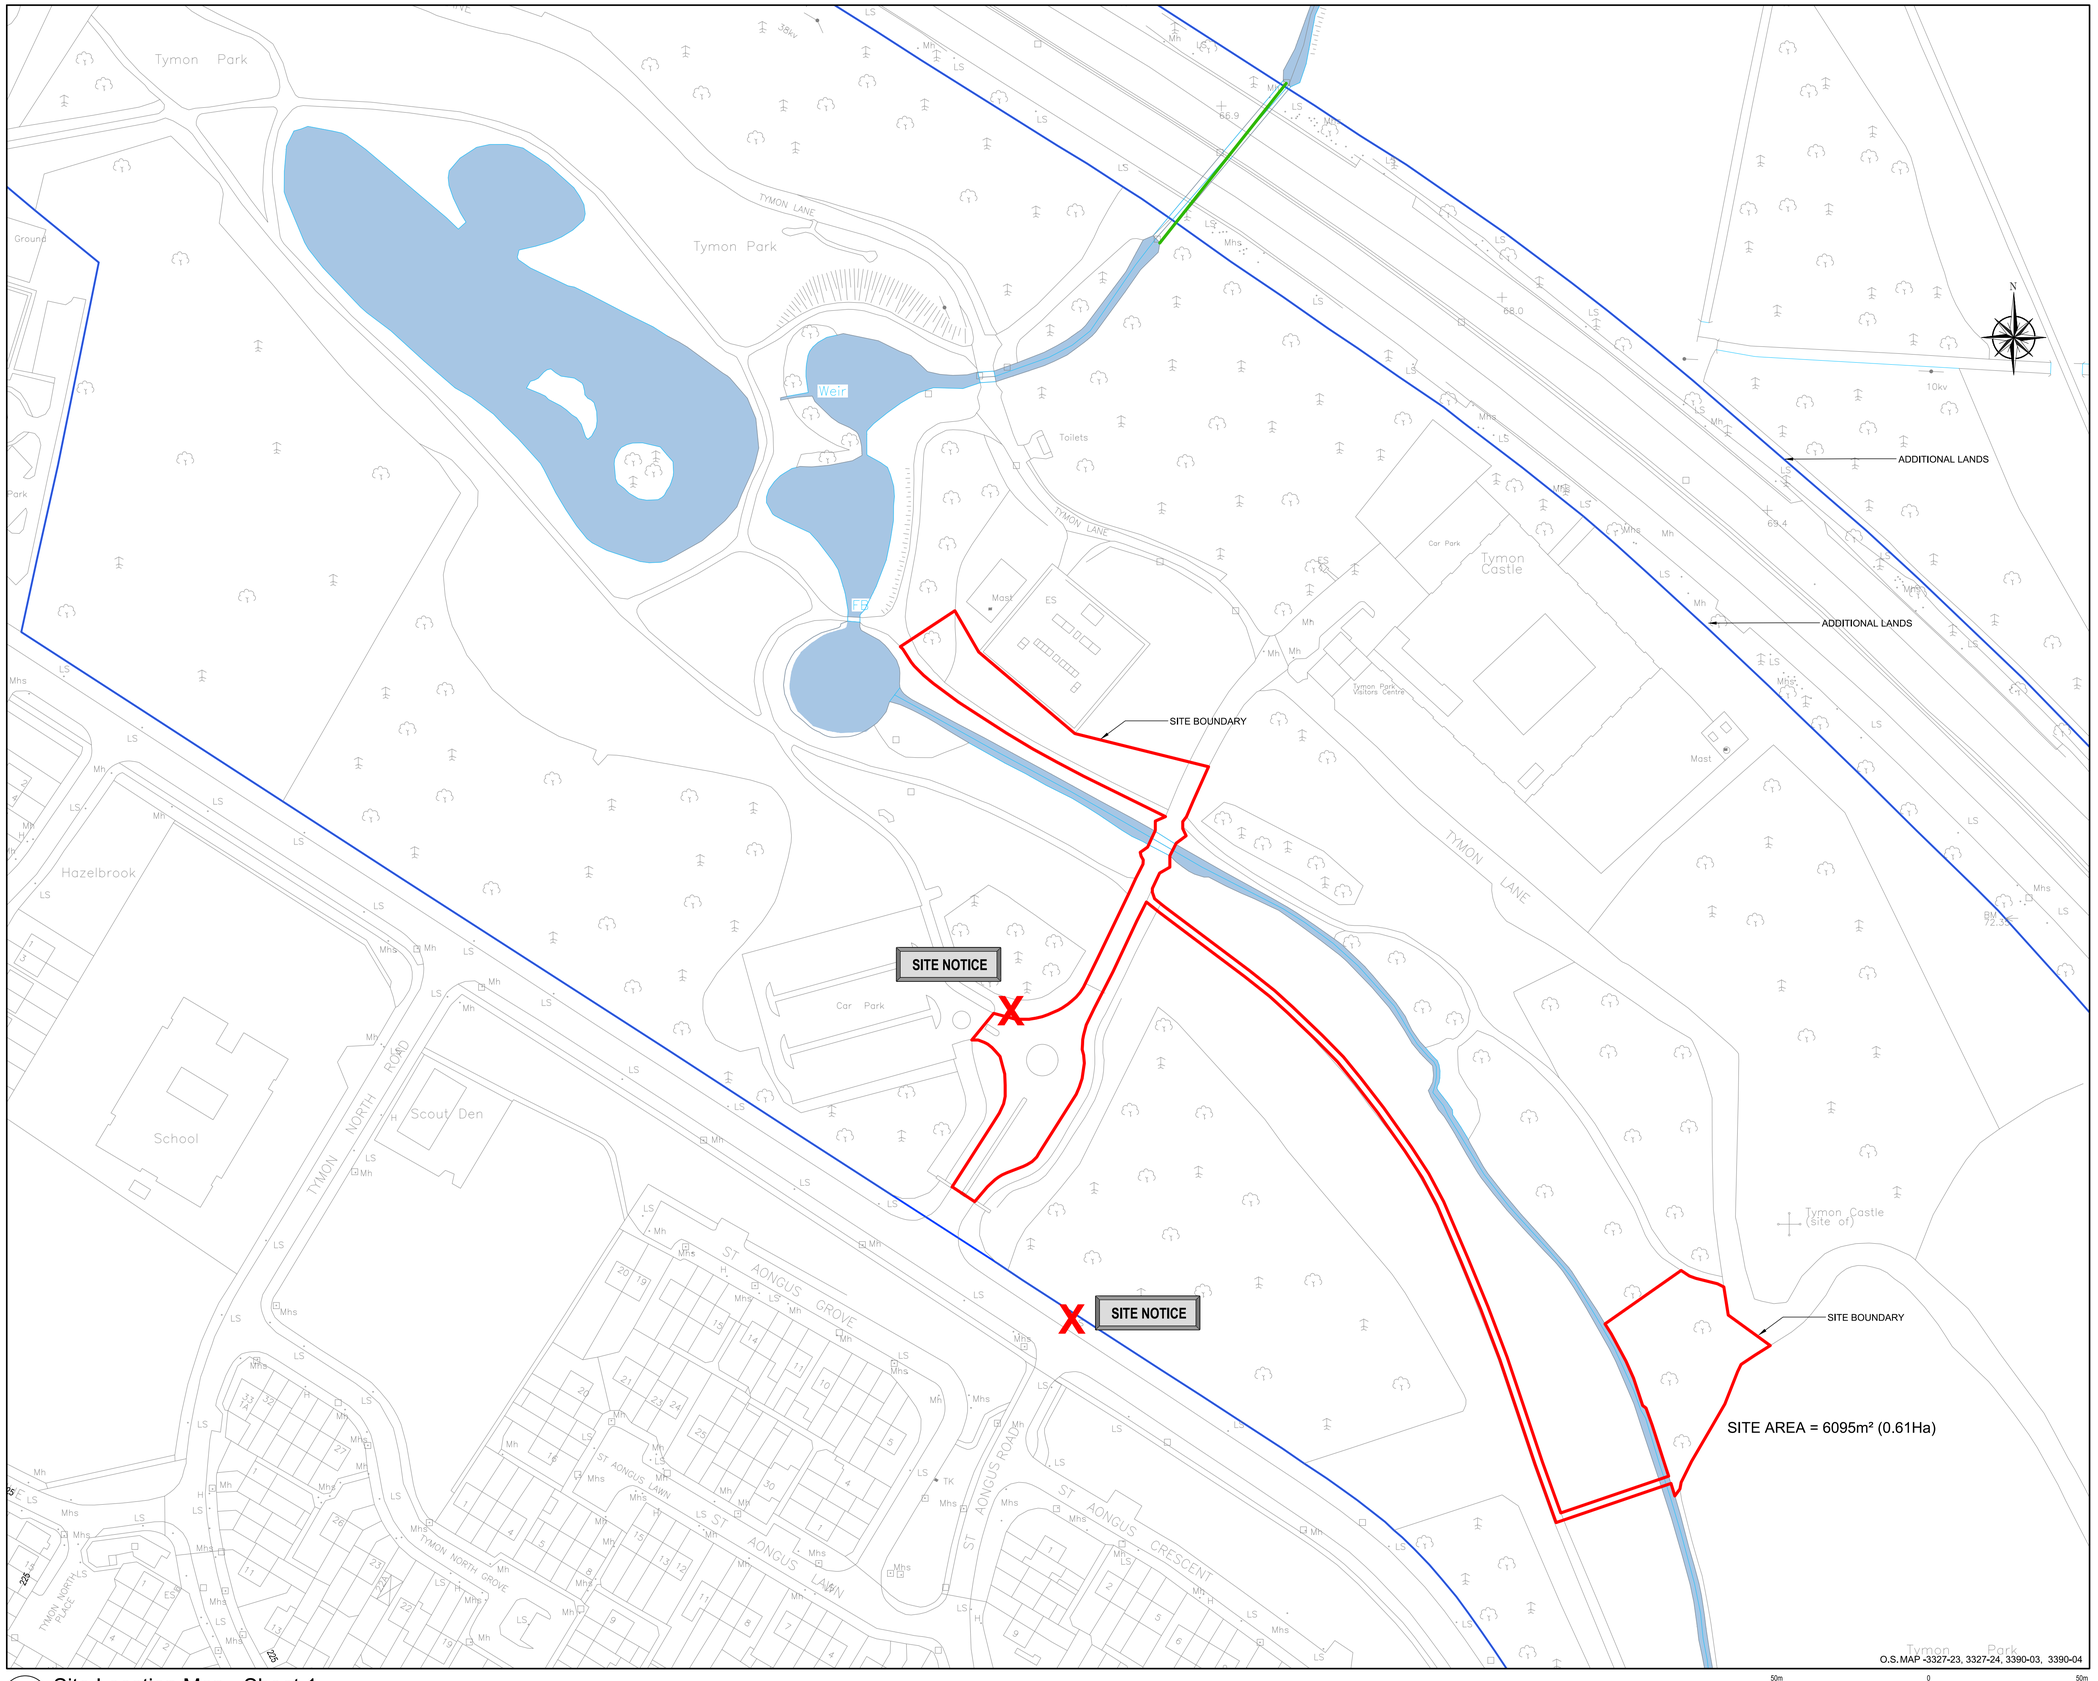

1 Site Location Map - Sheet 1
1:1000

50m 0 50m
SCALE 1 : 1,000


NOTES

1. All Dimensions are in metres (m) unless noted otherwise.
2. All levels are in metres and relate to the Ordnance Survey Datum Malin Head.
3. Includes Ordnance Survey Ireland data reproduced under O.S.i. licence number: **2019/23/CCMA/SOUTH DUBLIN COUNTY COUNCIL & 2010/22/CCMA/DUBLIN CITY COUNCIL**
4. Do not scale from Drawings.
5. Proposed works geometry and extents are subject to Detail Design.
6. This drawing should be read in conjunction with other River Poddle Alleviation Scheme Planning Drawings.

LEGEND

	PODDLE RIVER
	RIVERS - OS MAP
	SITE BOUNDARY
	ADDITIONAL LANDS
	EXISTING CULVERT

KEYPLAN

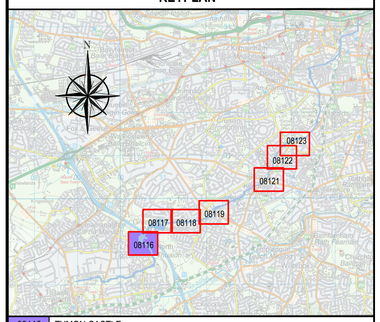

09116	TYMON CASTLE
09117	TYMON PARK
09118	OSPREY / WILLINGTON / LIMEKILN
09119	WELLINGTON / GLENDOWMN / WHITEHALL / GLENDALE
09121	WHITEHALL RD./ KIMMAGE RD. / RAVENSDALE / FORTFIELD
09122	CASHEL RD./ KIMMAGE RD. / RAVENSDALE / PODDLE PARK
09123	MOUNT ARGUS CLOSE / STANAWAY RD / BANGOR RD / KIMMAGE RD / SUNDRIVE RD
09126	SOUTH CIRCULAR ROAD, DUFFEREN AVE., MERTON AVE., DONOP AVE.,

REV	DATE	DESCRIPTION			
P01	FEB 2020	ISSUED FOR PLANNING	M.C.	B.T.	B.D.

PROJECT No.	STATUS	PURPOSE OF USE
20662	A1	PLANNING

COPYRIGHT RESERVED - THIS DRAWING IS NOT TO BE USED FOR A PURPOSE OTHER THAN THAT FOR WHICH IT HAS BEEN ISSUED BY NICHOLAS O'DWYER LTD. NOR IS IT TO BE COPIED OR REPRODUCED IN ANY MANNER WITHOUT WRITTEN CONSENT.

NICHOLAS O'DWYER
Unit E4, Nutgrove Office Park,
Nutgrove Avenue, Dublin 14
T +353 1 296 9000
F +353 1 296 9001
E dublin@nodwyer.com
W www.nodwyer.com

CLIENT
Comhairle Contae Átha Cliath Theas
South Dublin County Council

Dublin City Council
Comhairle Cathrach Bhaile Átha Cliath
OPW Oifig na nOibreacha Poiblí / Office of Public Works

PROJECT
RIVER PODDLE
FLOOD ALLEVIATION SCHEME

TITLE
SITE LOCATION MAP
SHEET 1 OF 7

SCALES	DRAWN	CHECKED	APPROVED
1:1000 @ A1	M. Cheevers	B. Twomey	B. Dunphy
	DATE 17.07.2019	DATE 17.07.2019	DATE 17.07.2019

DRAWING No.	REVISION
RPFS-NOD-01-XX-DR-C-08116	P01

SITE NOTICE

ADDITIONAL LANDS

SITE NOTICE

SITE BOUNDARY

SITE AREA = 86,212m² (8.6HA)

ADDITIONAL LANDS

O.S. MAP -3327-24, 3327-25, 3327-19, 3327-20

1 Site Location Map - Sheet 2
1:1000

50m 0 50m
SCALE 1 : 1,000


NOTES

1. All Dimensions are in metres (m) unless noted otherwise.
2. All levels are in metres and relate to the Ordnance Survey Datum Malin Head.
3. Includes Ordnance Survey Ireland data reproduced under O.S.i. licence number: **2019/23/CCMA/SOUTH DUBLIN COUNTY COUNCIL & 2010/22/CCMA/DUBLIN CITY COUNCIL**
4. Do not scale from Drawings.
5. Proposed works geometry and extents are subject to Detail Design.
6. This drawing should be read in conjunction with other River Poddle Alleviation Scheme Planning Drawings.

LEGEND

	PODDLE RIVER
	RIVERS - OS MAP
	SITE BOUNDARY
	ADDITIONAL LANDS
	EXISTING CULVERT

KEYPLAN

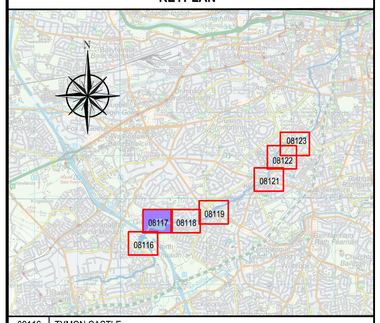

09116	TYMON CASTLE
09117	TYMON PARK
09118	OSPREY / WILLINGTON / LIMEKILN
09119	WELLINGTON / GLENDOWMN / WHITEHALL / GLENDALE
09121	WHITEHALL RD./ KIMMAGE RD. / RAVENSDALE / FORTFIELD
09122	CASHEL RD./ KIMMAGE RD. / RAVENSDALE / PODDLE PARK
09123	MOUNT ARGUS CLOSE / STANAWAY RD / BANGOR RD / KIMMAGE RD / SUNDRIVE RD
09126	SOUTH CIRCULAR ROAD, DUFFEREN AVE., MERTON AVE., DONOP AVE.,

REV	DATE	DESCRIPTION	D	C	A
P01	FEB 2020	ISSUED FOR PLANNING	M.C.	B.T.	B.D.

PROJECT No.	STATUS	PURPOSE OF USE
20662	A1	PLANNING

COPYRIGHT RESERVED - THIS DRAWING IS NOT TO BE USED FOR A PURPOSE OTHER THAN THAT FOR WHICH IT HAS BEEN ISSUED BY NICHOLAS O'DWYER LTD. NOR IS IT TO BE COPIED OR REPRODUCED IN ANY MANNER WITHOUT WRITTEN CONSENT.

NICHOLAS O'DWYER
Unit E4, Nutgrove Office Park, Nutgrove Avenue, Dublin 14
T +353 1 296 9000
F +353 1 296 9001
E dublin@nodwyer.com
W www.nodwyer.com

CLIENT

Comhairle Contae Átha Cliath Theas
South Dublin County Council

Dublin City Council
Comhairle Cathrach Bhaile Átha Cliath

OPW
Oifig na nOibreacha Poiblí
Office of Public Works

PROJECT


RIVER PODDLE
FLOOD ALLEVIATION SCHEME

TITLE

SITE LOCATION MAP
SHEET 2 OF 7

SCALES	DRAWN	CHECKED	APPROVED
1:1000 @ A1	M. Cheevers	B. Twomey	B. Dunphy
	DATE 17.07.2019	DATE 17.07.2019	DATE 17.07.2019

DRAWING No.	REVISION
RPFS-NOD-01-XX-DR-C-08117	P01

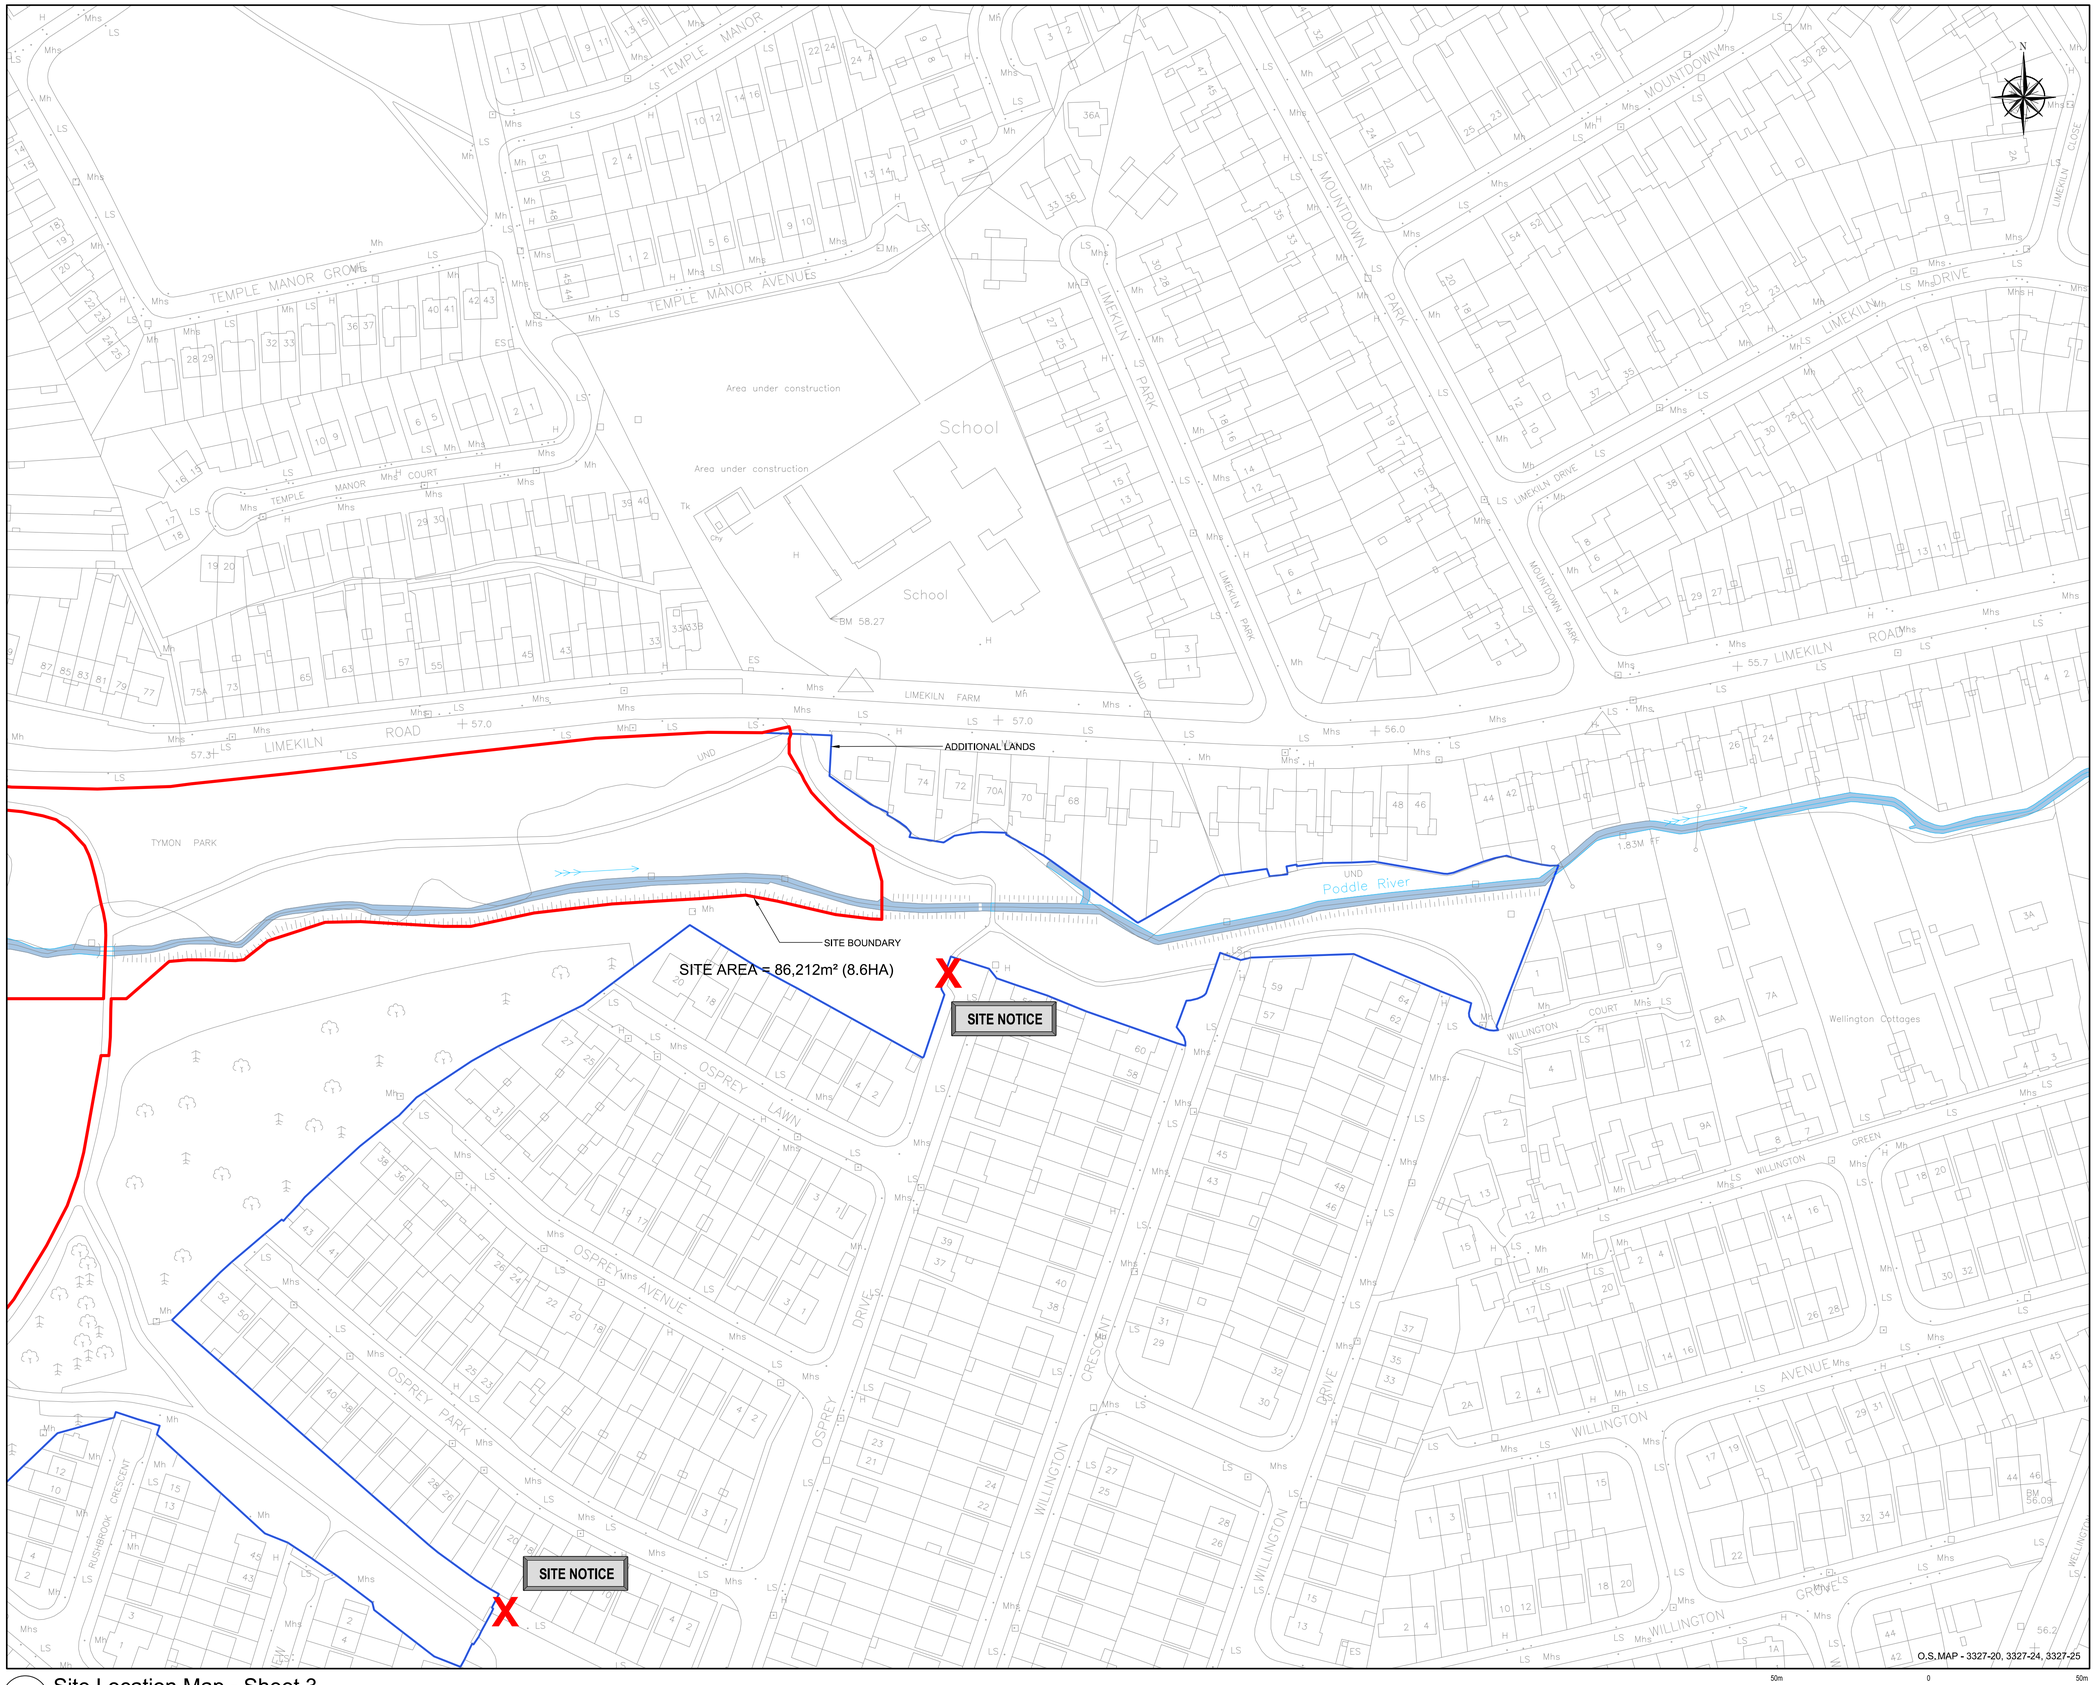

1 Site Location Map - Sheet 3
1:1000


NOTES

1. All Dimensions are in metres (m) unless noted otherwise.
2. All levels are in metres and relate to the Ordnance Survey Datum Malin Head.
3. Includes Ordnance Survey Ireland data reproduced under O.S.i. licence number: **2019/23/CCMA/SOUTH DUBLIN COUNTY COUNCIL & 2010/22/CCMA/DUBLIN CITY COUNCIL**
4. Do not scale from Drawings.
5. Proposed works geometry and extents are subject to Detail Design.
6. This drawing should be read in conjunction with other River Poddle Alleviation Scheme Planning Drawings.

LEGEND

	PODDLE RIVER
	RIVERS - OS MAP
	SITE BOUNDARY
	ADDITIONAL LANDS
	EXISTING CULVERT

KEYPLAN

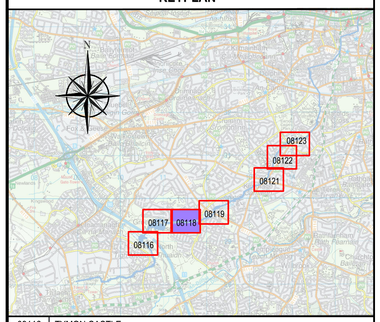

09116	TYMON CASTLE
09117	TYMON PARK
09118	OSPREY / WILLINGTON / LIMEKILN
09119	WELLINGTON / GLENDOWMN / WHITEHALL / GLENDALE
09121	WHITEHALL RD./ KIMMAGE RD. / RAVENSDALE / FORTFIELD
09122	CASHEL RD./ KIMMAGE RD. / RAVENSDALE / PODDLE PARK
09123	MOUNT ARGUS CLOSE / STANAWAY RD / BANGOR RD / KIMMAGE RD / SUNDRIVE RD
09126	SOUTH CIRCULAR ROAD, DUFFEREN AVE., MERTON AVE., DONOP AVE.,

REV	DATE	DESCRIPTION	D	C	A
P01	FEB 2020	ISSUED FOR PLANNING	M.C.	B.T.	B.D.

PROJECT No.	STATUS	PURPOSE OF USE
20662	A1	PLANNING

COPYRIGHT RESERVED - THIS DRAWING IS NOT TO BE USED FOR A PURPOSE OTHER THAN THAT FOR WHICH IT HAS BEEN ISSUED BY NICHOLAS O'DWYER LTD. NOR IS IT TO BE COPIED OR REPRODUCED IN ANY MANNER WITHOUT WRITTEN CONSENT.

NICHOLAS O'DWYER
Unit E4, Nutgrove Office Park, Nutgrove Avenue, Dublin 14
T +353 1 296 9000
F +353 1 296 9001
E dublin@nodwyer.com
W www.nodwyer.com

CLIENT
Comhairle Contae Átha Cliath Theas
South Dublin County Council

Dublin City Council
Comhairle Cathrach Bhaile Atha Cliath


OPW
Oifig na nOibreacha Poiblí
Office of Public Works

PROJECT
RIVER PODDLE
FLOOD ALLEVIATION SCHEME

TITLE
SITE LOCATION MAP
SHEET 3 OF 7

SCALES	DRAWN	CHECKED	APPROVED
1:1000 @ A1	M. Cheevers	B. Twomey	B. Dunphy
	DATE 17.07.2019	DATE 17.07.2019	DATE 17.07.2019

DRAWING No.	REVISION
RPFS-NOD-01-XX-DR-C-08118	P01

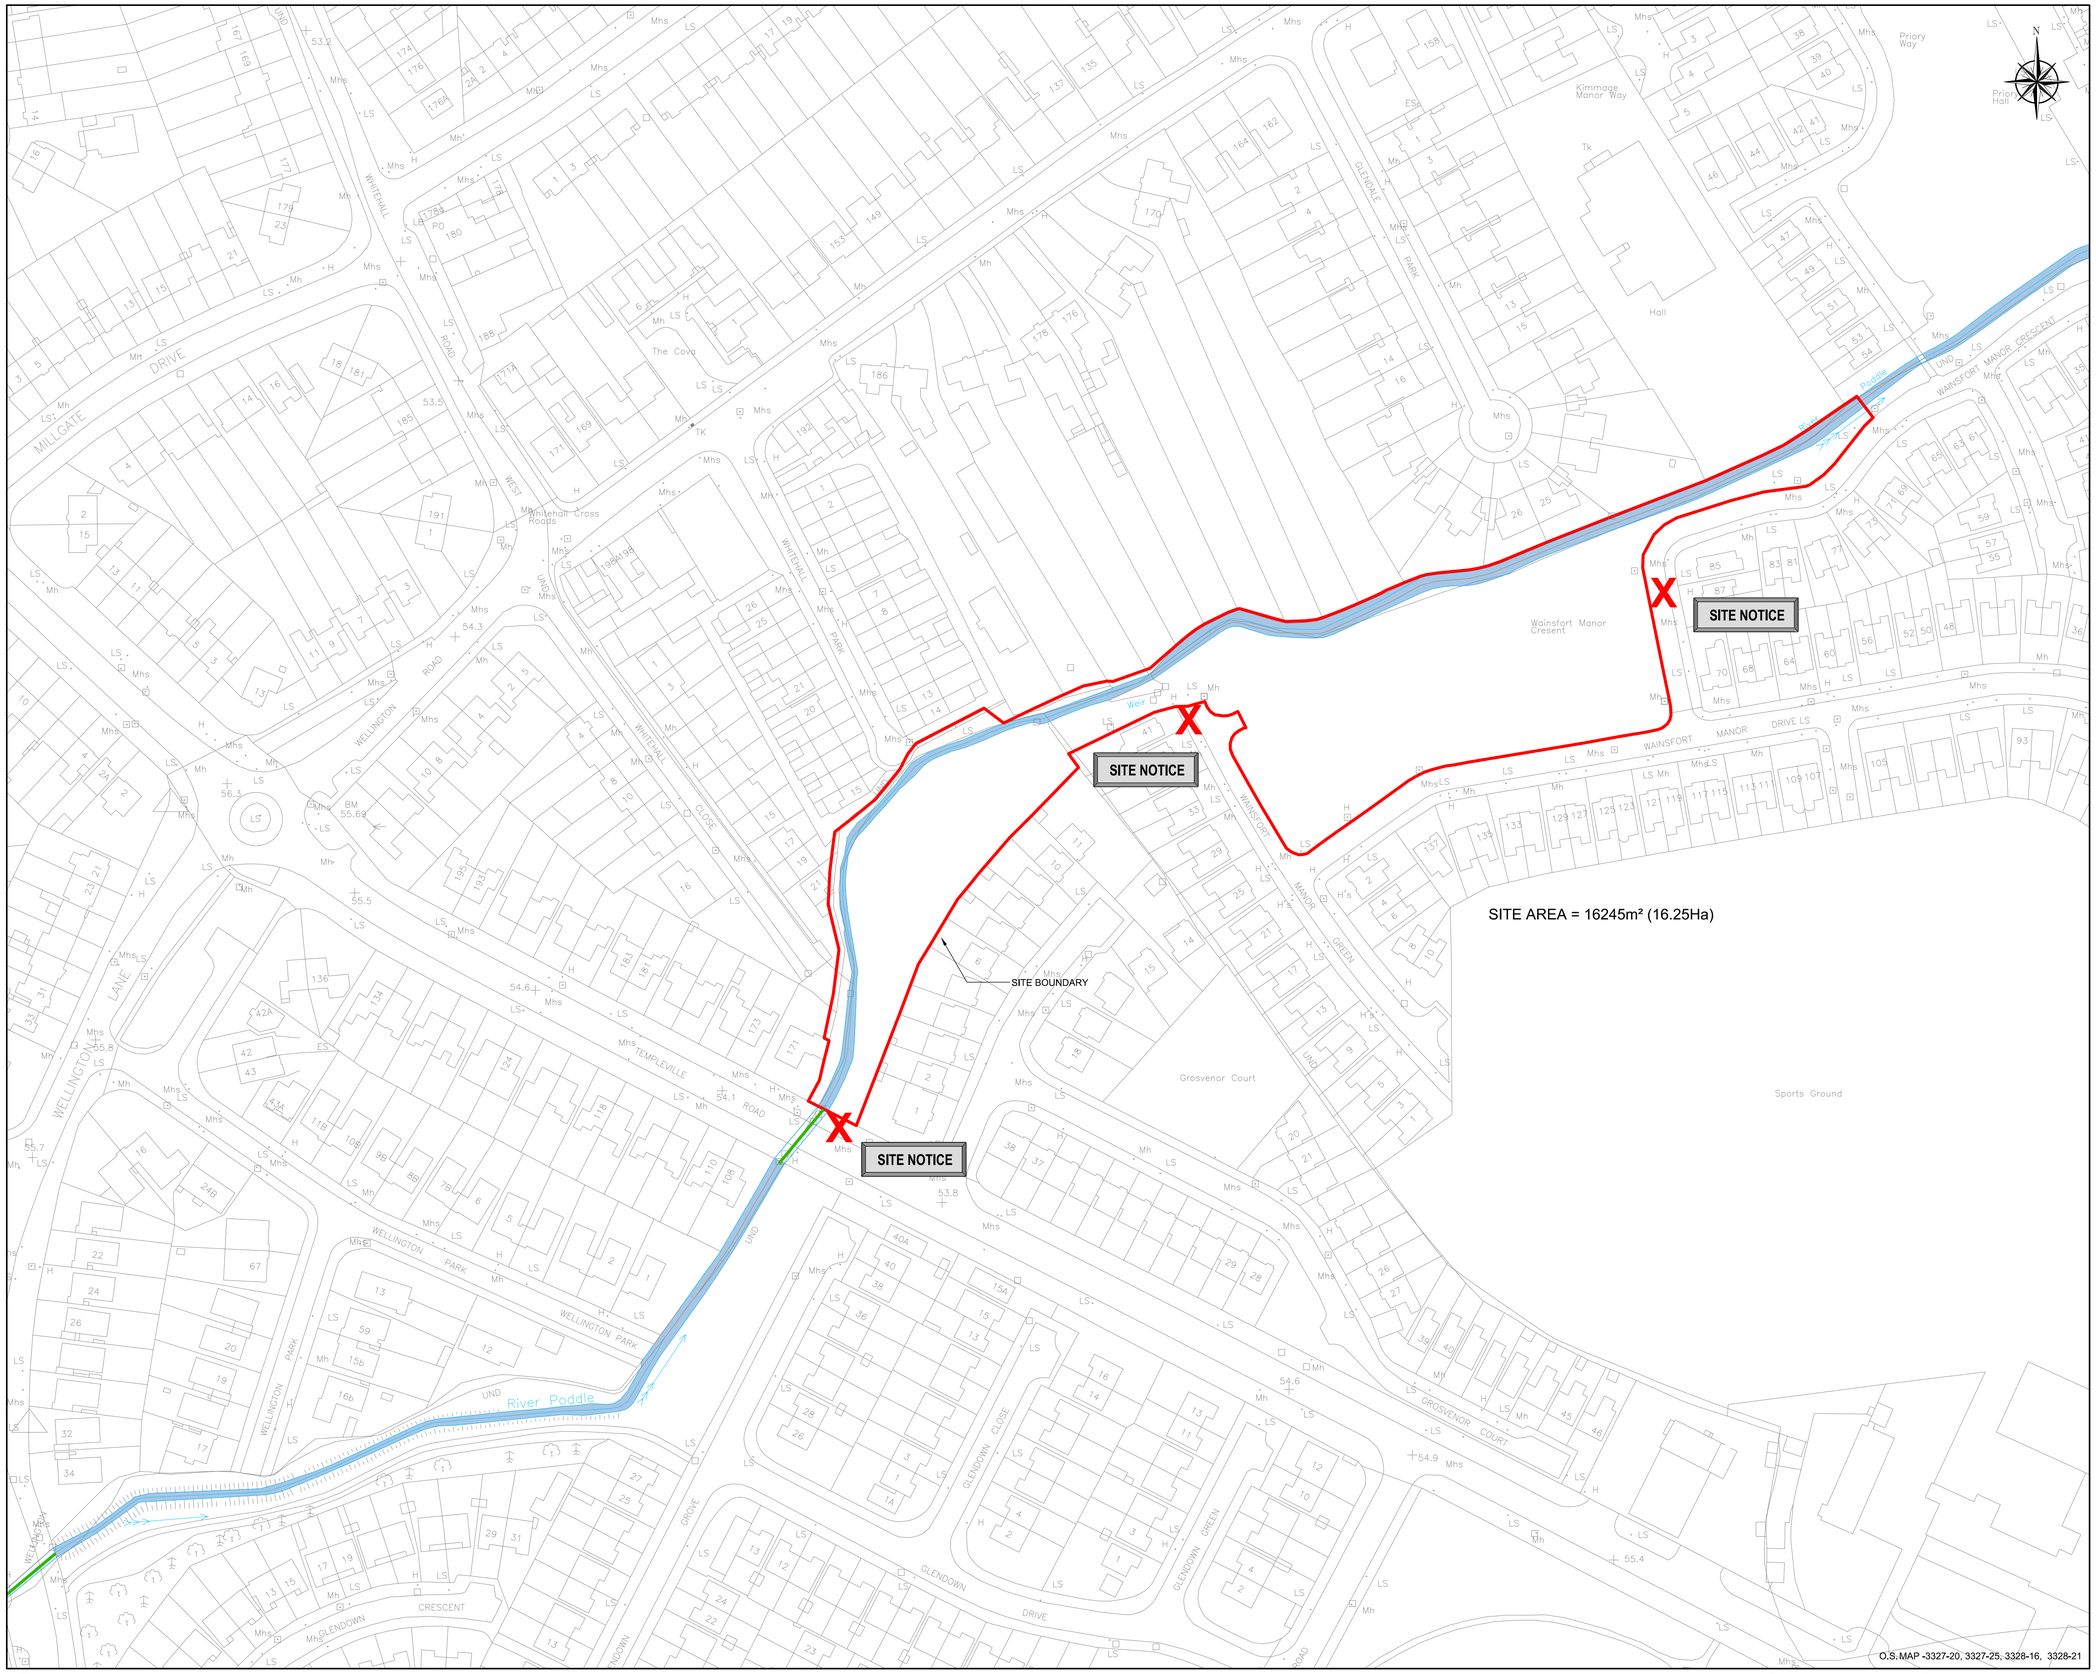

1 Site Location Map - Sheet 4

1:1000

50m 0 50m

SCALE 1 : 1,000


NOTES

1. All Dimensions are in metres (m) unless noted otherwise.
2. All levels are in metres and relate to the Ordnance Survey Datum Malin Head.
3. Includes Ordnance Survey Ireland data reproduced under O.S.i. licence number: **2019/23/CCMA/SOUTH DUBLIN COUNTY COUNCIL & 2010/22/CCMA/DUBLIN CITY COUNCIL**
4. Do not scale from Drawings.
5. Proposed works geometry and extents are subject to Detail Design.
6. This drawing should be read in conjunction with other River Poddle Alleviation Scheme Planning Drawings.

LEGEND

	PODDLE RIVER
	RIVERS - OS MAP
	SITE BOUNDARY
	ADDITIONAL LANDS
	EXISTING CULVERT

KEYPLAN

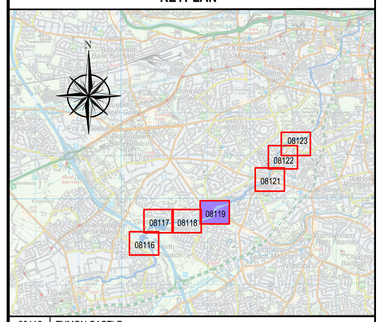

09116	TYMON CASTLE
09117	TYMON PARK
09118	OSPREY / WILLINGTON / LIMEKILN
09119	WELLINGTON / GLENDOWMN / WHITEHALL / GLENDALE
09121	WHITEHALL RD./ KIMMAGE RD. / RAVENSDALE / FORTFIELD
09122	CASHEL RD./ KIMMAGE RD. / RAVENSDALE / PODDLE PARK
09123	MOUNT ARGUS CLOSE / STANAWAY RD / BANGOR RD / KIMMAGE RD / SUNDRIVE RD
09126	SOUTH CIRCULAR ROAD, DUFFEREN AVE., MERTON AVE., DONOP AVE.,

REV	DATE	DESCRIPTION	D	C	A
P01	FEB 2020	ISSUED FOR PLANNING	M.C.	B.T.	B.D.

PROJECT No.	STATUS	PURPOSE OF USE
20662	A1	PLANNING

COPYRIGHT RESERVED - THIS DRAWING IS NOT TO BE USED FOR A PURPOSE OTHER THAN THAT FOR WHICH IT HAS BEEN ISSUED BY NICHOLAS O'DWYER LTD. NOR IS IT TO BE COPIED OR REPRODUCED IN ANY MANNER WITHOUT WRITTEN CONSENT.

NICHOLAS O'DWYER
Unit E4, Nutgrove Office Park,
Nutgrove Avenue, Dublin 14
T +353 1 296 9000
F +353 1 296 9001
E dublin@nodwyer.com
W www.nodwyer.com

CLIENT

Comhairle Contae Átha Cliath Theas
South Dublin County Council

Dublin City Council
Comhairle Cathrach Bhaile Átha Cliath

OPW Oifig na nOibreacha Poiblí Office of Public Works

PROJECT

RIVER PODDLE
FLOOD ALLEVIATION SCHEME

TITLE

SITE LOCATION MAP
SHEET 4 OF 7

SCALES	DRAWN	CHECKED	APPROVED
1:1000 @ A1	M. Cheevers	B. Twomey	B. Dunphy
	DATE 17.07.2019	DATE 17.07.2019	DATE 17.07.2019

DRAWING No.	REVISION
RPFS-NOD-01-XX-DR-C-08119	P01

SITE NOTICE

SITE NOTICE

SITE NOTICE

SITE NOTICE

SITE BOUNDARY
SITE AREA = 5582m² (0.558Ha)

ADDITIONAL LANDS

SITE BOUNDARY
SITE AREA = 1245m² (0.125Ha)

Poddle River

O.S.MAP - 3328-12, 3328-13, 3328-17, 3328-18

1 Site Location Map - Sheet 5
1:1000

50m 0 50m
SCALE 1 : 1,000


NOTES

1. All Dimensions are in metres (m) unless noted otherwise.
2. All levels are in metres and relate to the Ordnance Survey Datum Malin Head.
3. Includes Ordnance Survey Ireland data reproduced under O.S.i. licence number:
   2019/23/CCMA/SOUTH DUBLIN COUNTY COUNCIL & 2010/22/CCMA/DUBLIN CITY COUNCIL
4. Do not scale from Drawings.
5. Proposed works geometry and extents are subject to Detail Design.
6. This drawing should be read in conjunction with other River Poddle Alleviation Scheme Planning Drawings.

LEGEND

	PODDLE RIVER
	RIVERS - OS MAP
	SITE BOUNDARY
	ADDITIONAL LANDS
	EXISTING CULVERT

KEYPLAN

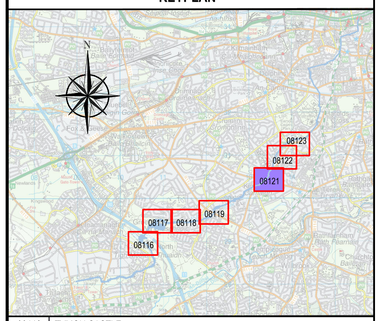

09116	TYMON CASTLE
09117	TYMON PARK
09118	OSPREY / WILLINGTON / LIMEKILN
09119	WELLINGTON / GLENDOWMN / WHITEHALL / GLENDALE
09121	WHITEHALL RD./ KIMMAGE RD. / RAVENSDALE / FORTFIELD
09122	CASHEL RD./ KIMMAGE RD. / RAVENSDALE / PODDLE PARK
09123	MOUNT ARGUS CLOSE / STANAWAY RD / BANGOR RD / KIMMAGE RD / SUNDRIVE RD
09126	SOUTH CIRCULAR ROAD, DUFFEREN AVE., MERTON AVE., DONOP AVE.,

REV	DATE	DESCRIPTION	D	C	A
P01	FEB 2020	ISSUED FOR PLANNING	M.C.	B.T.	B.D.

PROJECT No.	STATUS	PURPOSE OF USE
20662	A1	PLANNING

COPYRIGHT RESERVED - THIS DRAWING IS NOT TO BE USED FOR A PURPOSE OTHER THAN THAT FOR WHICH IT HAS BEEN ISSUED BY NICHOLAS O'DWYER LTD. NOR IS IT TO BE COPIED OR REPRODUCED IN ANY MANNER WITHOUT WRITTEN CONSENT.

NICHOLAS O'DWYER
Unit E4, Nutgrove Office Park, Nutgrove Avenue, Dublin 14
T +353 1 296 9000
F +353 1 296 9001
E dublin@nodwyer.com
W www.nodwyer.com

CLIENT
Comhairle Contae Átha Cliath Theas
South Dublin County Council

Dublin City Council
Comhairle Cathrach Bhaile Atha Cliath


OPW
Oifig na nOibreacha Poiblí
Office of Public Works

PROJECT
RIVER PODDLE
FLOOD ALLEVIATION SCHEME

TITLE
SITE LOCATION MAP
SHEET 5 OF 7

SCALES	DRAWN	CHECKED	APPROVED
1:1000 @ A1	M. Cheevers	B. Twomey	B. Dunphy
	DATE 17.07.2019	DATE 17.07.2019	DATE 17.07.2019

DRAWING No.	REVISION
RPFS-NOD-01-XX-DR-C-08121	P01

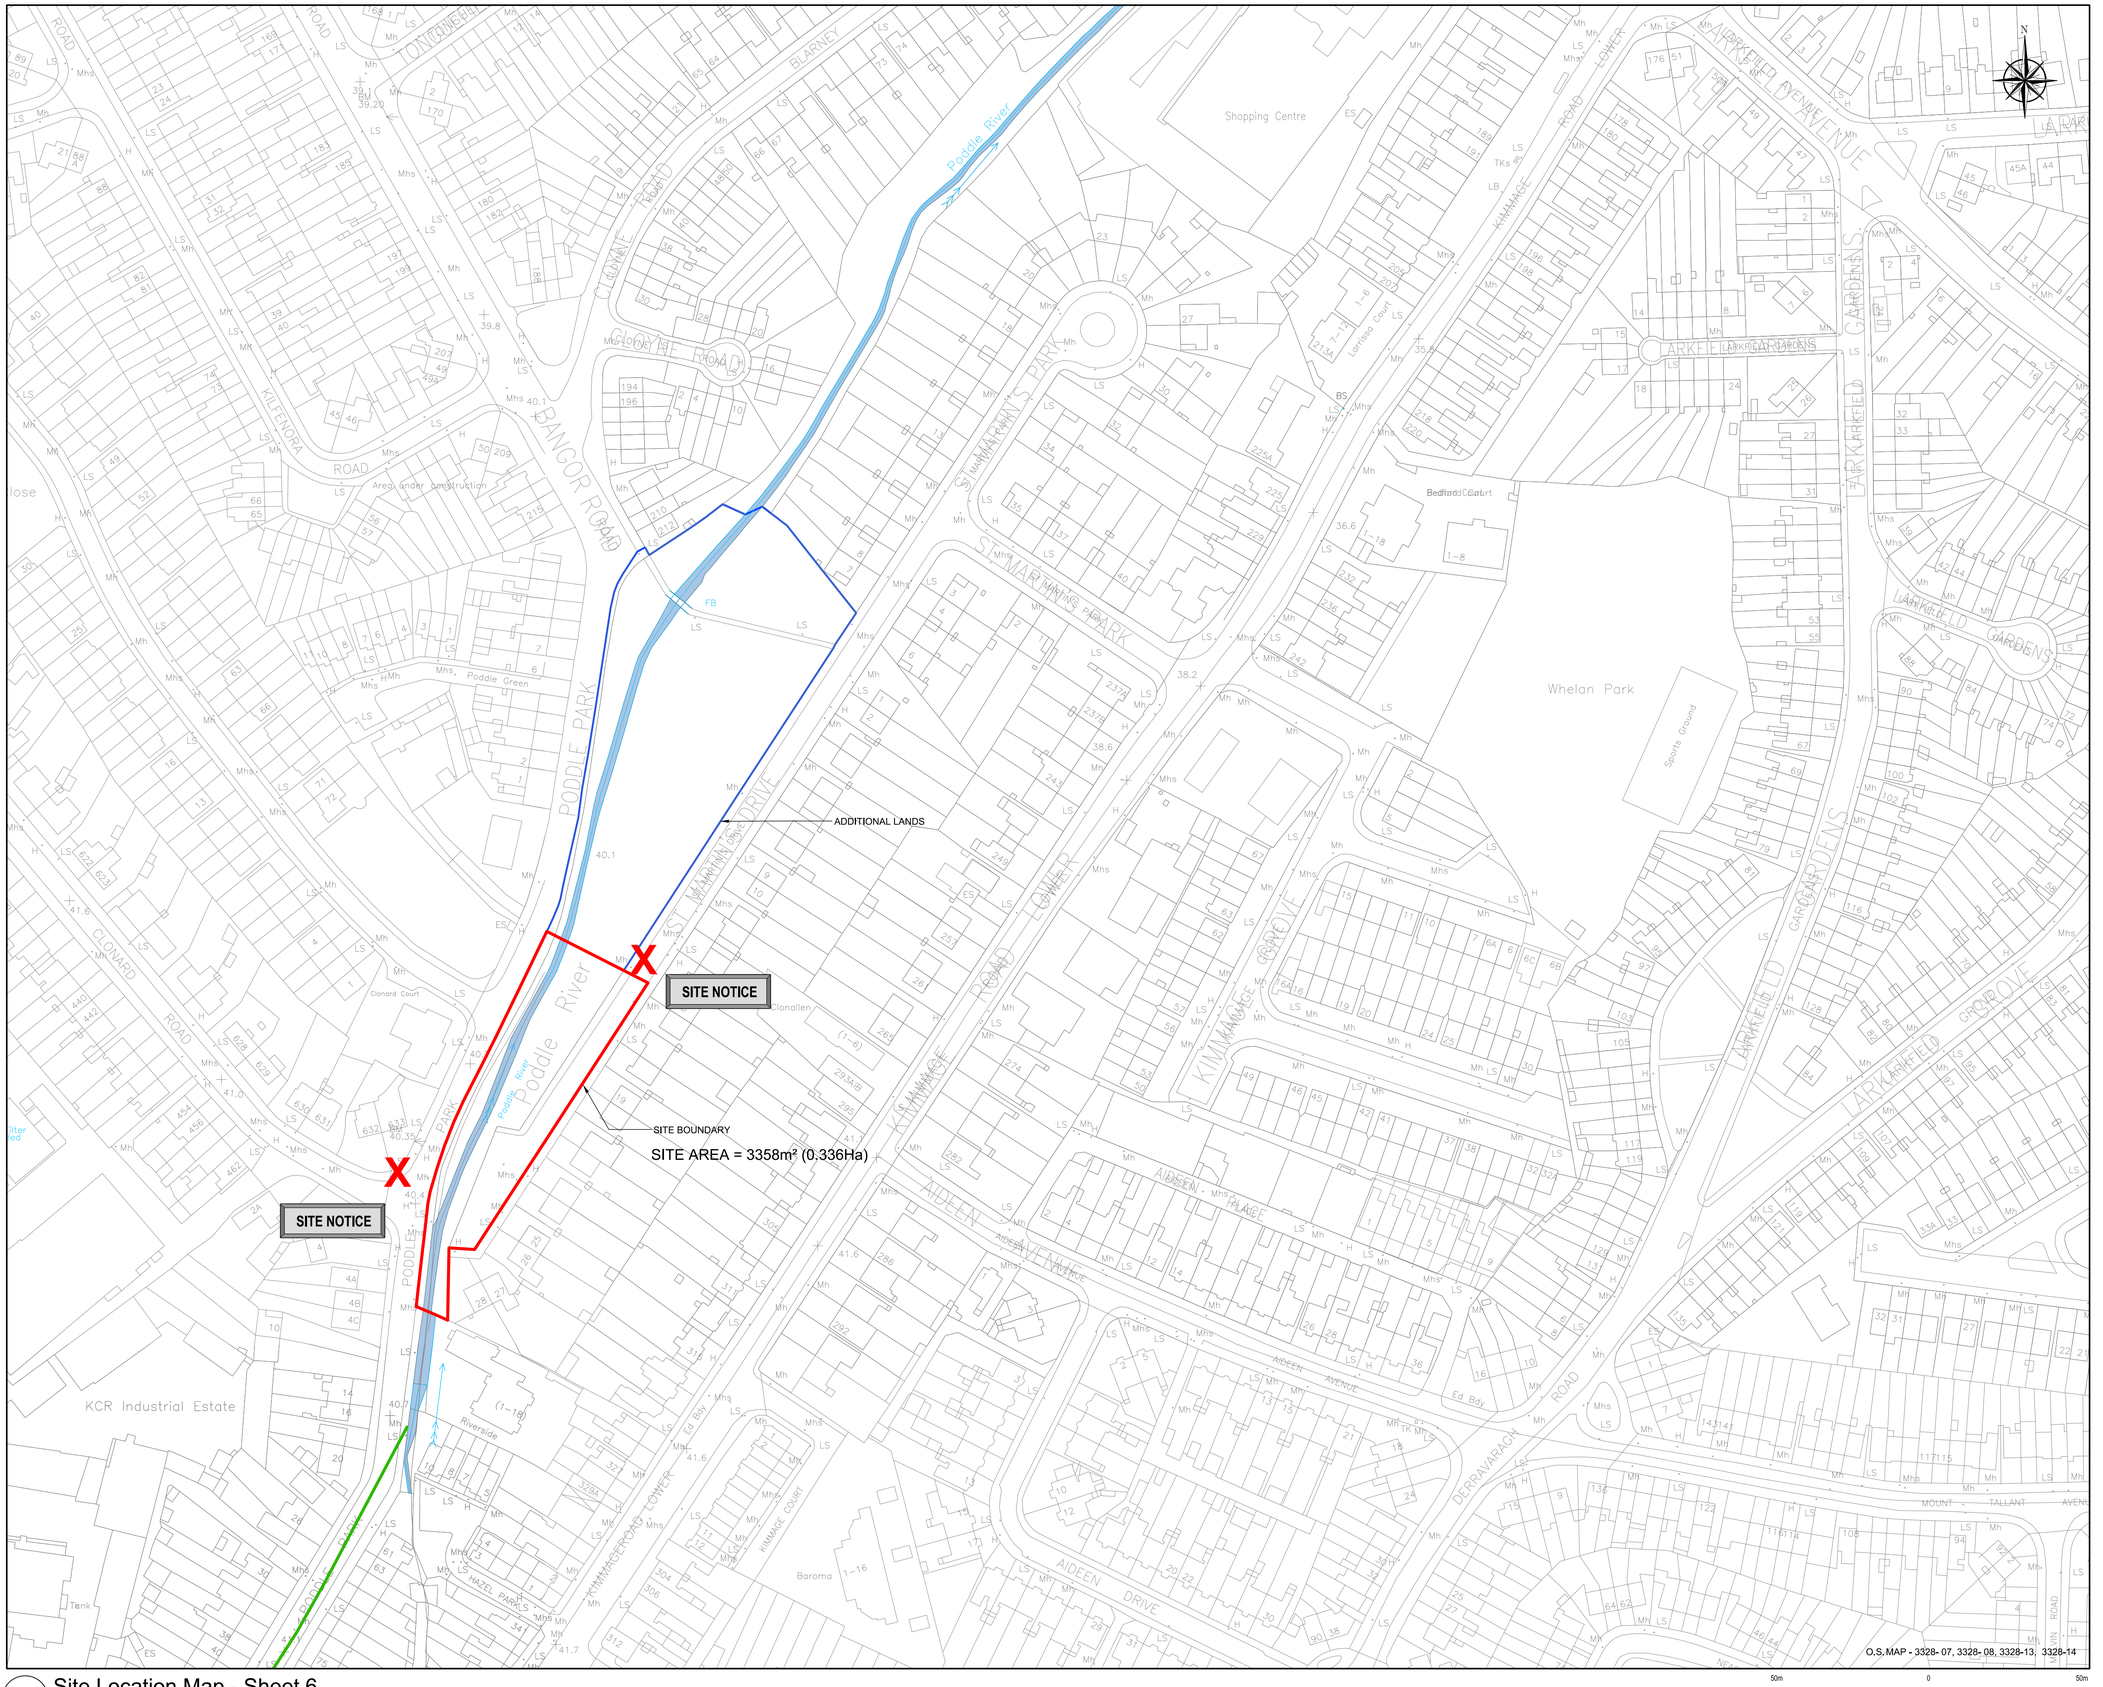

1 Site Location Map - Sheet 6

1:1000

50m 0 50m

SCALE 1 : 1,000


NOTES

1. All Dimensions are in metres (m) unless noted otherwise.
2. All levels are in metres and relate to the Ordnance Survey Datum Malin Head.
3. Includes Ordnance Survey Ireland data reproduced under O.S.i. licence number: **2019/23/CCMA/SOUTH DUBLIN COUNTY COUNCIL & 2010/22/CCMA/DUBLIN CITY COUNCIL**
4. Do not scale from Drawings.
5. Proposed works geometry and extents are subject to Detail Design.
6. This drawing should be read in conjunction with other River Poddle Alleviation Scheme Planning Drawings.

LEGEND

	PODDLE RIVER
	RIVERS - OS MAP
	SITE BOUNDARY
	ADDITIONAL LANDS
	EXISTING CULVERT

KEYPLAN

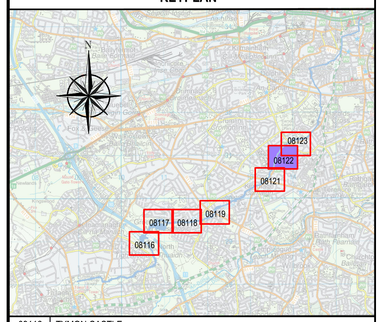

09116	TYMON CASTLE
09117	TYMON PARK
09118	OSPREY / WILLINGTON / LIMEKILN
09119	WELLINGTON / GLENDOWMN / WHITEHALL / GLENDALE
09121	WHITEHALL RD./ KIMMAGE RD. / RAVENSDALE / FORTFIELD
09122	CASHEL RD./ KIMMAGE RD. / RAVENSDALE / PODDLE PARK
09123	MOUNT ARGUS CLOSE / STANAWAY RD / BANGOR RD / KIMMAGE RD / SUNDRIVE RD
09126	SOUTH CIRCULAR ROAD, DUFFEREN AVE., MERTON AVE., DONOP AVE.,

REV	DATE	DESCRIPTION	D	C	A
P01	FEB 2020	ISSUED FOR PLANNING	M.C.	B.T.	B.D.

PROJECT No.	STATUS	PURPOSE OF USE
20662	A1	PLANNING

COPYRIGHT RESERVED - THIS DRAWING IS NOT TO BE USED FOR A PURPOSE OTHER THAN THAT FOR WHICH IT HAS BEEN ISSUED BY NICHOLAS O'DWYER LTD. NOR IS IT TO BE COPIED OR REPRODUCED IN ANY MANNER WITHOUT WRITTEN CONSENT.

NICHOLAS O'DWYER
Unit E4, Nutgrove Office Park,
Nutgrove Avenue, Dublin 14
T +353 1 296 9000
F +353 1 296 9001
E dublin@nodwyer.com
W www.nodwyer.com

CLIENT

Comhairle Contae Átha Cliath Theas
South Dublin County Council

Dublin City Council
Comhairle Cathrach Bhaile Átha Cliath

OPW Oifig na nOibreacha Poiblí Office of Public Works

PROJECT

RIVER PODDLE FLOOD ALLEVIATION SCHEME

TITLE

SITE LOCATION MAP SHEET 6 OF 7

SCALES	DRAWN	CHECKED	APPROVED
1:1000 @ A1	M. Cheevers	B. Twomey	B. Dunphy
	DATE 17.07.2019	DATE 17.07.2019	DATE 17.07.2019

DRAWING No.	REVISION
RPFS-NOD-01-XX-DR-C-08122	P01

SITE AREA = 960m² (0.096Ha)

SITE BOUNDARY

ADDITIONAL LANDS

SITE NOTICE

SITE NOTICE

SITE NOTICE

Poddle River

River Poddle

Mount Argus

Mount Argus Park

Church (Cath.)

Burial Ground

Grotto

Statues

Shopping Centre

Apollo House

Bedford Court

Larkfield Gardens

O.S.MAP - 3328-03, 3328-08

1 Site Location Map - Sheet 7

1:1000

50m 0 50m

SCALE 1 : 1,000


NOTES

1. All Dimensions are in metres (m) unless noted otherwise.
2. All levels are in metres and relate to the Ordnance Survey Datum Malin Head.
3. Includes Ordnance Survey Ireland data reproduced under O.S.i. licence number: **2019/23/CCMA/SOUTH DUBLIN COUNTY COUNCIL & 2010/22/CCMA/DUBLIN CITY COUNCIL**
4. Do not scale from Drawings.
5. Proposed works geometry and extents are subject to Detail Design.
6. This drawing should be read in conjunction with other River Poddle Alleviation Scheme Planning Drawings.

LEGEND

	PODDLE RIVER
	RIVERS - OS MAP
	SITE BOUNDARY
	ADDITIONAL LANDS
	EXISTING CULVERT

KEYPLAN

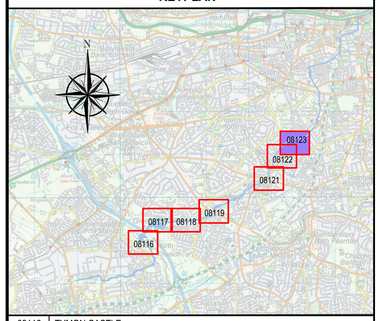

09116	TYMON CASTLE
09117	TYMON PARK
09118	OSPREY / WILLINGTON / LIMEKILN
09119	WELLINGTON / GLENDOWMN / WHITEHALL / GLENDALE
09121	WHITEHALL RD./ KIMMAGE RD. / RAVENSDALE / FORTFIELD
09122	CASHEL RD./ KIMMAGE RD. / RAVENSDALE / PODDLE PARK
09123	MOUNT ARGUS CLOSE / STANAWAY RD / BANGOR RD / KIMMAGE RD / SUNDRIVE RD
09126	SOUTH CIRCULAR ROAD, DUFFEREN AVE., MERTON AVE., DONOP AVE.,

REV	DATE	DESCRIPTION	D	C	A
P01	FEB 2020	ISSUED FOR PLANNING	M.C.	B.T.	B.D.

PROJECT No.	STATUS	PURPOSE OF USE
20662	A1	PLANNING

COPYRIGHT RESERVED - THIS DRAWING IS NOT TO BE USED FOR A PURPOSE OTHER THAN THAT FOR WHICH IT HAS BEEN ISSUED BY NICHOLAS O'DWYER LTD. NOR IS IT TO BE COPIED OR REPRODUCED IN ANY MANNER WITHOUT WRITTEN CONSENT.

NICHOLAS O'DWYER

Unit E4, Nutgrove Office Park,
Nutgrove Avenue, Dublin 14
T +353 1 296 9000
F +353 1 296 9001
E dublin@nodwyer.com
W www.nodwyer.com

CLIENT

Comhairle Contae Átha Cliath Theas
South Dublin County Council

Dublin City Council
Comhairle Cathrach Bhaile Átha Cliath

OPW Oifig na nOibreacha Poiblí / Office of Public Works

PROJECT


RIVER PODDLE FLOOD ALLEVIATION SCHEME

TITLE

SITE LOCATION MAP SHEET 7 OF 7

SCALES	DRAWN	CHECKED	APPROVED
1:1000 @ A1	M. Cheevers	B. Twomey	B. Dunphy
	DATE 17.07.2019	DATE 17.07.2019	DATE 17.07.2019

DRAWING No.	REVISION
RPFS-NOD-01-XX-DR-C-08123	P01

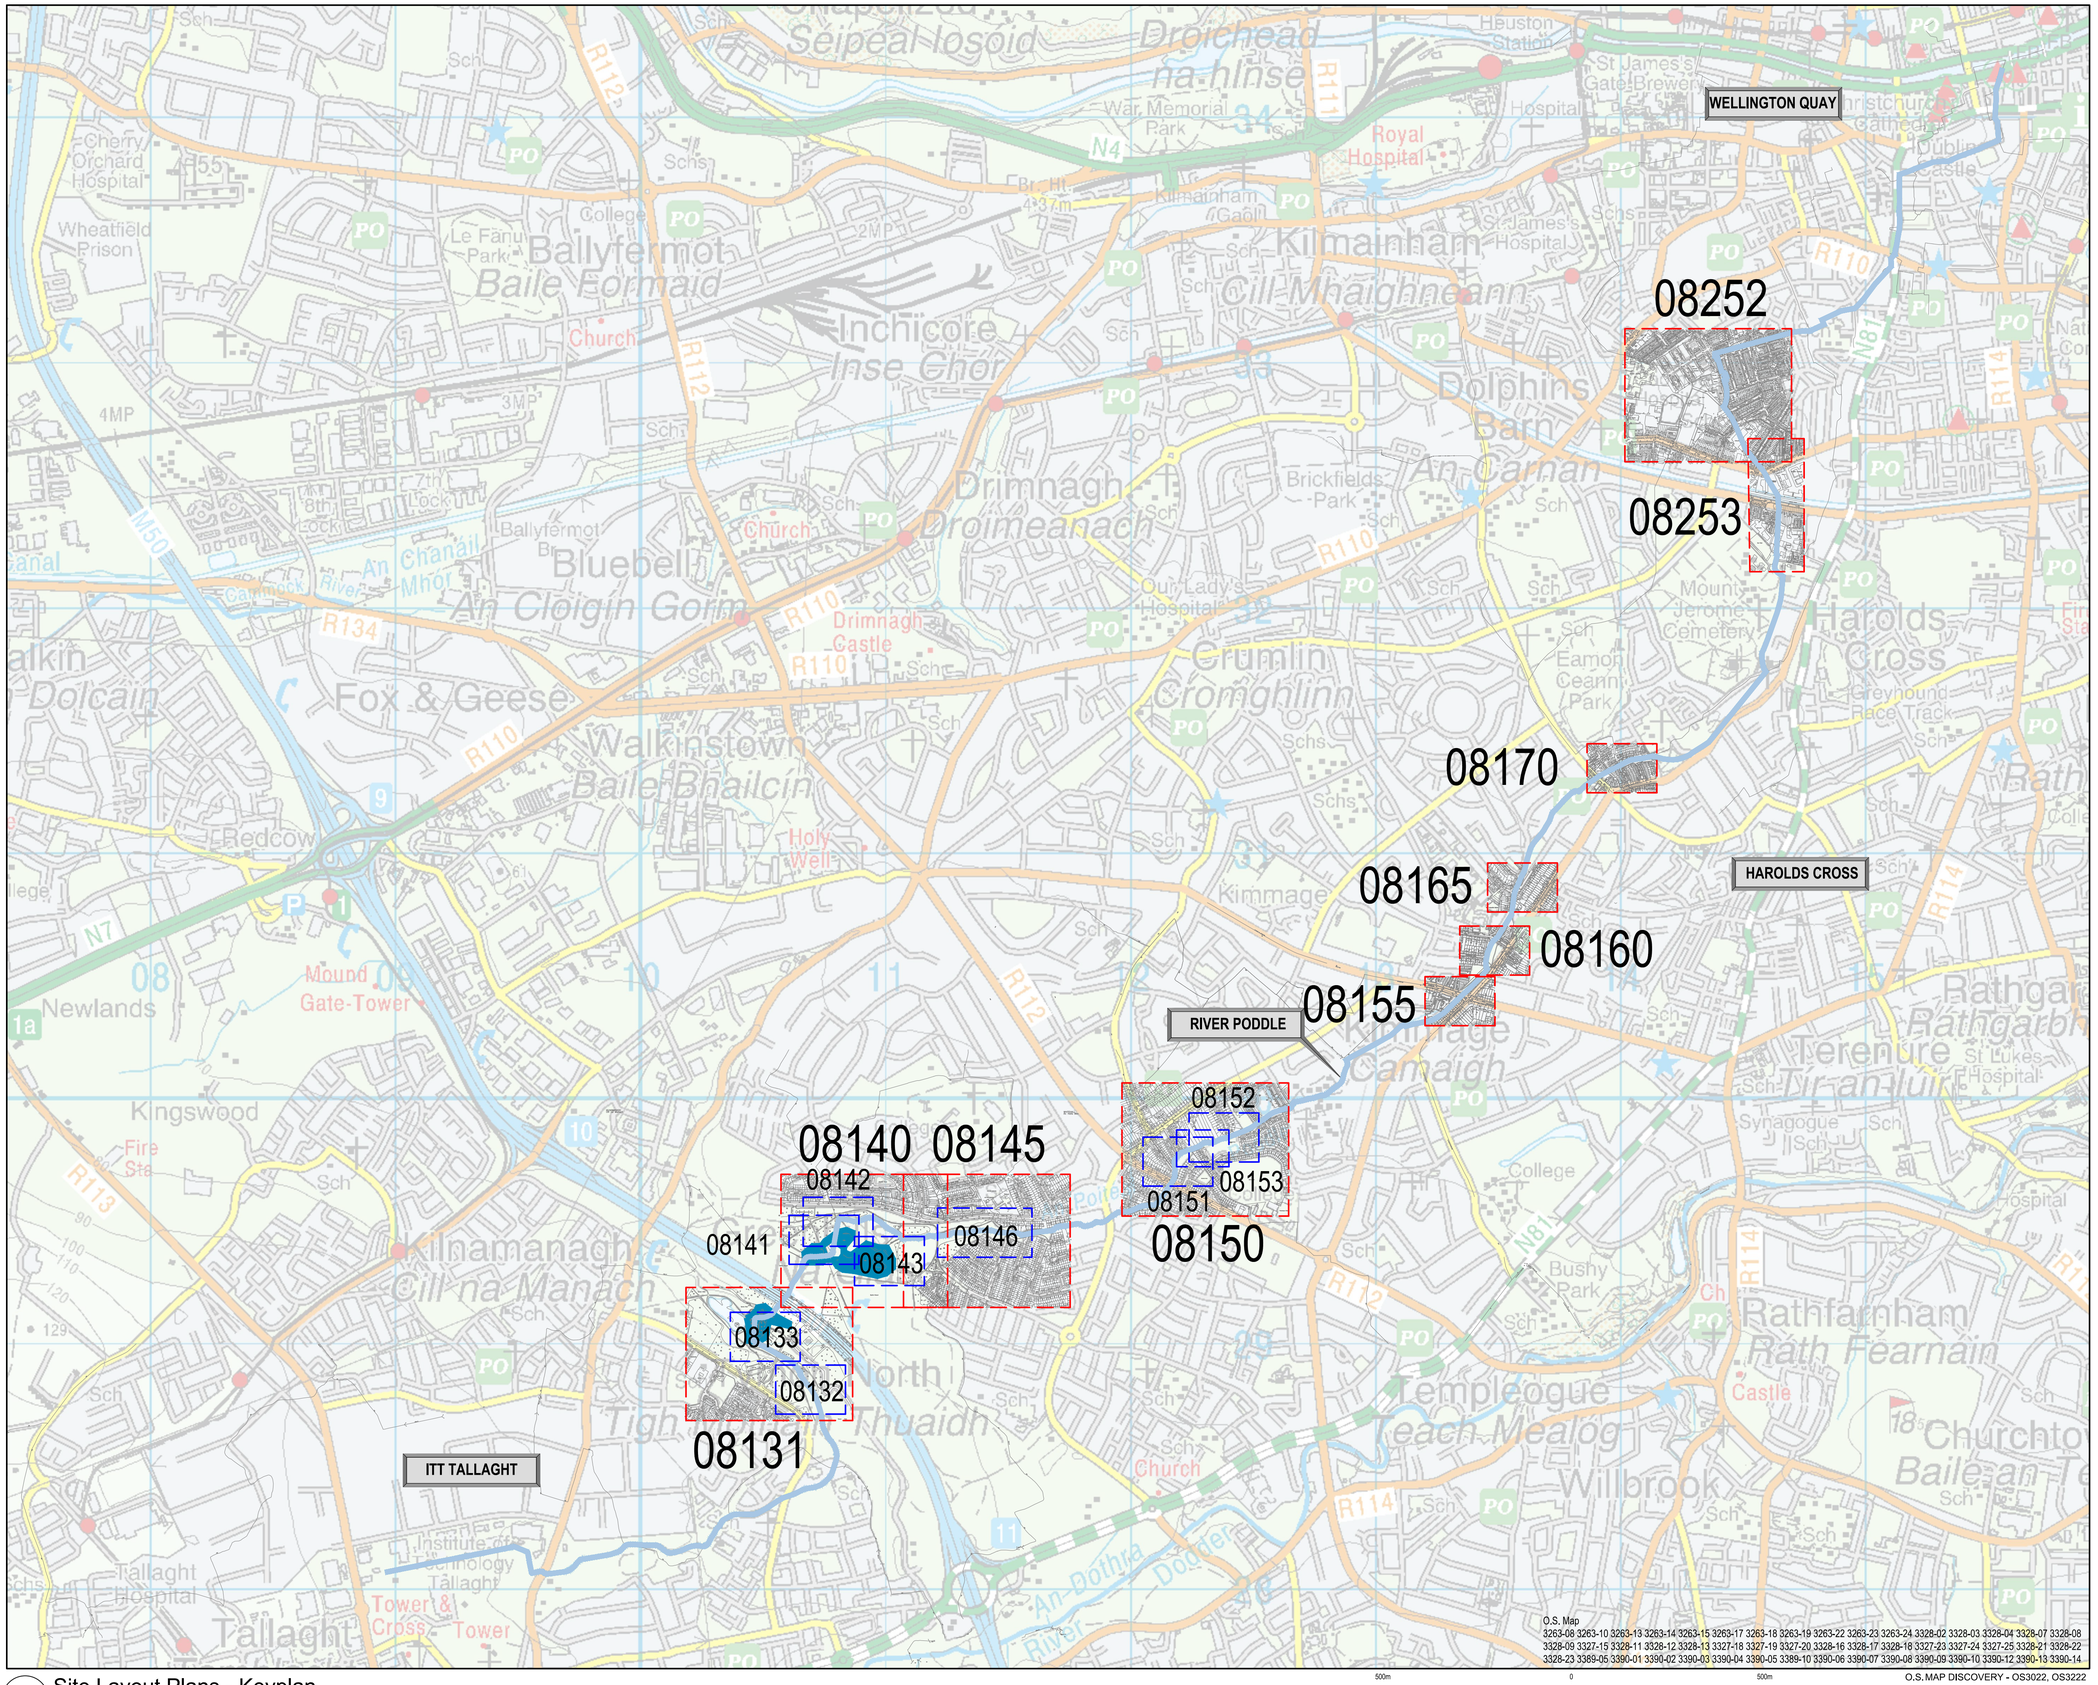

O.S. Map
3263-08 3263-10 3263-13 3263-14 3263-15 3263-17 3263-18 3263-19 3263-22 3263-23 3263-24 3328-02 3328-03 3328-04 3328-07 3328-08 3328-09 3327-15 3328-11 3328-12 3328-13 3327-18 3327-19 3327-20 3328-16 3328-17 3328-18 3327-23 3327-24 3327-25 3328-21 3328-22 3328-23 3369-05 3390-01 3390-02 3390-03 3390-04 3390-05 3389-10 3390-06 3390-07 3390-08 3390-09 3390-10 3390-12 3390-13 3390-14

O.S.MAP DISCOVERY - OS3022, OS3222

500m 0 500m

SCALE 1 : 12,500

1 Site Layout Plans - Keyplan
1:12,500

NOTES

1. All Dimensions are in metres (m) unless noted otherwise.
2. All levels are in metres and relate to the Ordnance Survey Datum Malin Head.
3. Includes Ordnance Survey Ireland data reproduced under O.S.i. licence number: **2019/23/CCMA/SOUTH DUBLIN COUNTY COUNCIL & 2010/22/CCMA/DUBLIN CITY COUNCIL**
4. Do not scale from Drawings.
5. Proposed works geometry and extents are subject to Detail Design.
6. This drawing should be read in conjunction with other River Poddle Alleviation Scheme Planning Drawings.

LEGEND

	PODDLE RIVER

REV	DATE	DESCRIPTION	D	C	A
P01	FEB 2020	ISSUED FOR PLANNING	M.C.	B.T.	B.D.

PROJECT No.	STATUS	PURPOSE OF USE
20662	A1	PLANNING

COPYRIGHT RESERVED - THIS DRAWING IS NOT TO BE USED FOR A PURPOSE OTHER THAN THAT FOR WHICH IT HAS BEEN ISSUED BY NICHOLAS O'DWYER LTD. NOR IS IT TO BE COPIED OR REPRODUCED IN ANY MANNER WITHOUT WRITTEN CONSENT.

NICHOLAS O'DWYER
Unit E4, Nutgrove Office Park, Nutgrove Avenue, Dublin 14
T +353 1 296 9000
F +353 1 296 9001
E dublin@nodwyer.com
W www.nodwyer.com

CLIENT

Comhairle Contae Átha Cliath Theas
South Dublin County Council

Dublin City Council
Comhairle Cathrach Bhaile Atha Cliath

OPW Oifig na nOibreacha Poiblí Office of Public Works

PROJECT


RIVER PODDLE
FLOOD ALLEVIATION SCHEME

TITLE

SITE LAYOUT PLANS - KEYPLAN

SCALES	DRAWN	CHECKED	APPROVED
1:12,500 @ A1	M. Cheevers	B. Twomey	B. Dunphy
	DATE 19.07.2019	DATE 19.07.2019	DATE 19.07.2019

DRAWING No.	REVISION
RPFS-NOD-01-XX-DR-C-08130	P01

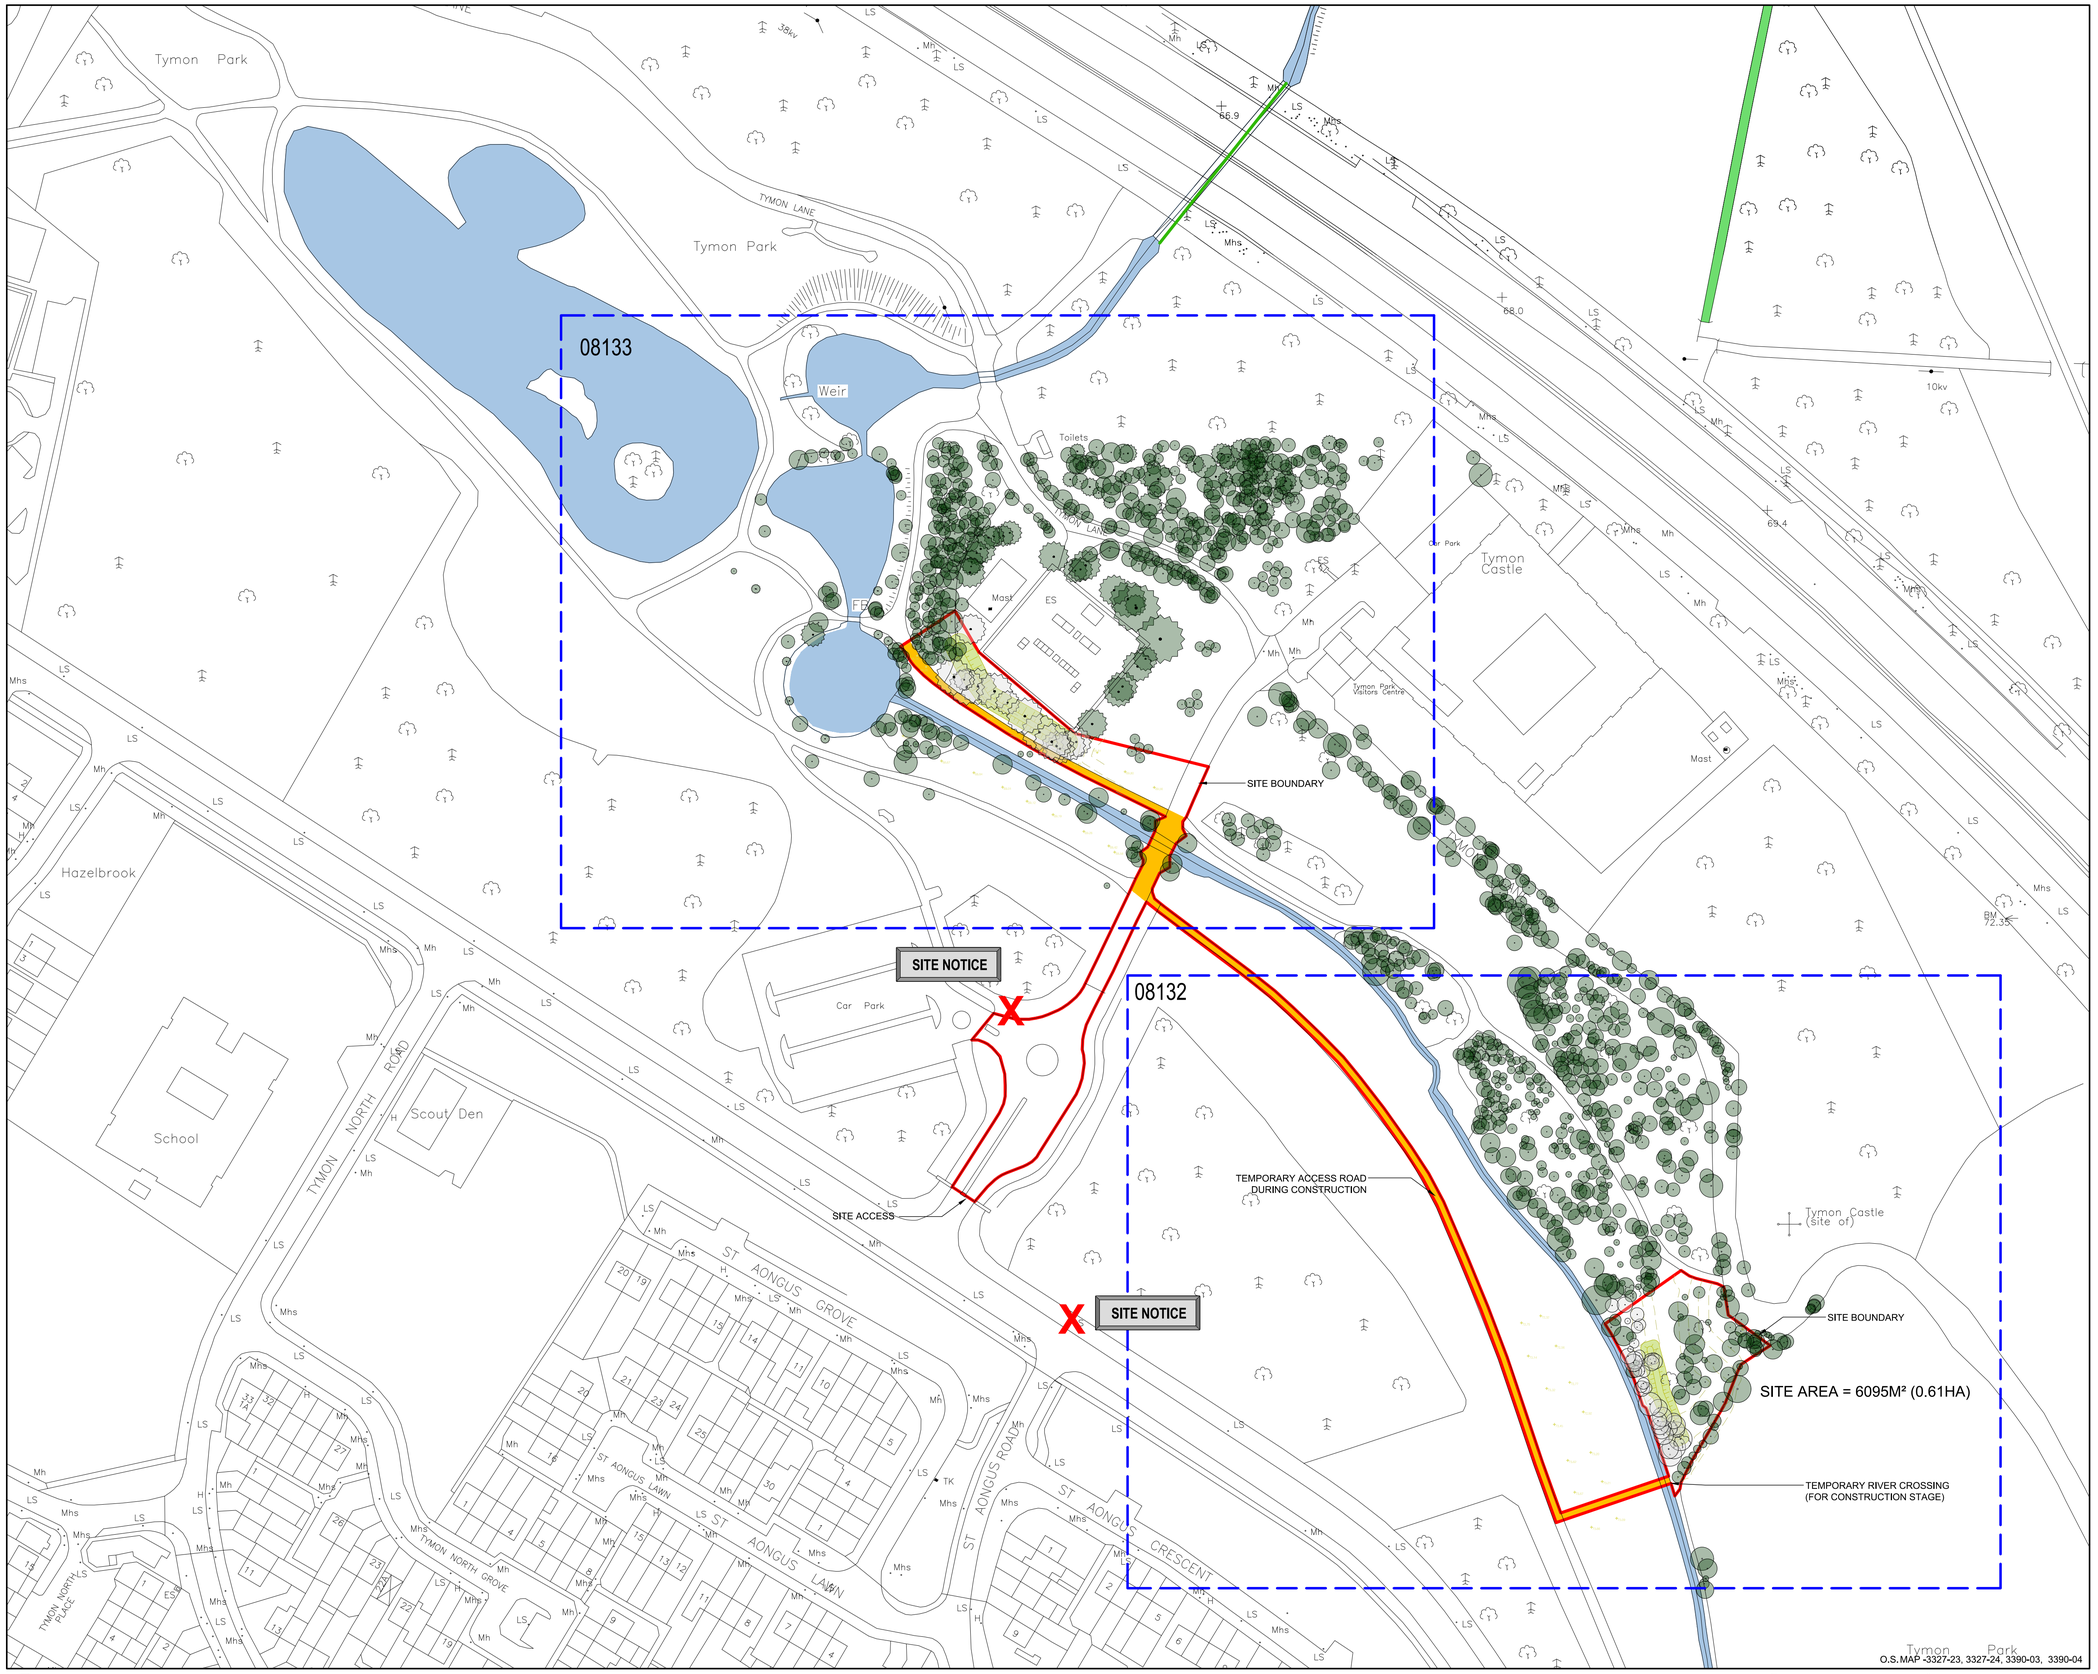

1 Site Location Plan - Sheet 1
1:1000


NOTES

1. All Dimensions are in metres (m) unless noted otherwise.
2. All levels are in metres and relate to the Ordnance Survey Datum Malin Head.
3. Includes Ordnance Survey Ireland data reproduced under O.S.i. licence number: **2019/23/CCMA/SOUTH DUBLIN COUNTY COUNCIL & 2010/22/CCMA/DUBLIN CITY COUNCIL**
4. Do not scale from Drawings.
5. Proposed works geometry and extents are subject to Detail Design.
6. This drawing should be read in conjunction with other River Poddle Alleviation Scheme Planning Drawings.

LEGEND

	PODDLE RIVER
	RIVERS - OS MAP
	SITE BOUNDARY
	PROPOSED EMBANKMENT
	PROPOSED FOOTPATH
	PROPOSED RETAINING WALL
	EXISTING SURFACE WATER
	EXISTING CULVERT
	TEMPORARY ACCESS ROAD DURING CONSTRUCTION

KEYPLAN

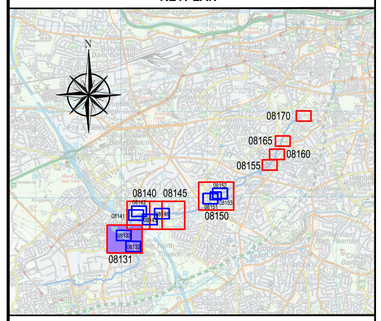

REV	DATE	DESCRIPTION	D	C	A
P01	FEB 2020	ISSUED FOR PLANNING	M.C.	B.T.	B.D.

PROJECT No.	STATUS	PURPOSE OF USE
20662	A1	PLANNING

COPYRIGHT RESERVED - THIS DRAWING IS NOT TO BE USED FOR A PURPOSE OTHER THAN THAT FOR WHICH IT HAS BEEN ISSUED BY NICHOLAS O'DWYER LTD. NOR IS IT TO BE COPIED OR REPRODUCED IN ANY MANNER WITHOUT WRITTEN CONSENT.

NICHOLAS O'DWYER
Unit E4, Nutgrove Office Park, Nutgrove Avenue, Dublin 14
T +353 1 296 9000
F +353 1 296 9001
E dublin@nodwyer.com
W www.nodwyer.com

CLIENT

Comhairle Contae Átha Cliath Theas
South Dublin County Council

Dublin City Council
Comhairle Cathrach Bhaile Átha Cliath

OPW Oifig na nOibreacha Poiblí Office of Public Works

PROJECT


RIVER PODDLE
FLOOD ALLEVIATION SCHEME

TITLE

TYMON PARK OVERALL LAYOUT
KEYPLAN 1

SCALES	DRAWN	CHECKED	APPROVED
1:1000 @ A1	M. Cheevers	B. Twomey	B. Dunphy
	DATE 19.07.2019	DATE 19.07.2019	DATE 19.07.2019

DRAWING No.	REVISION
RPFS-NOD-01-XX-DR-C-08131	P01

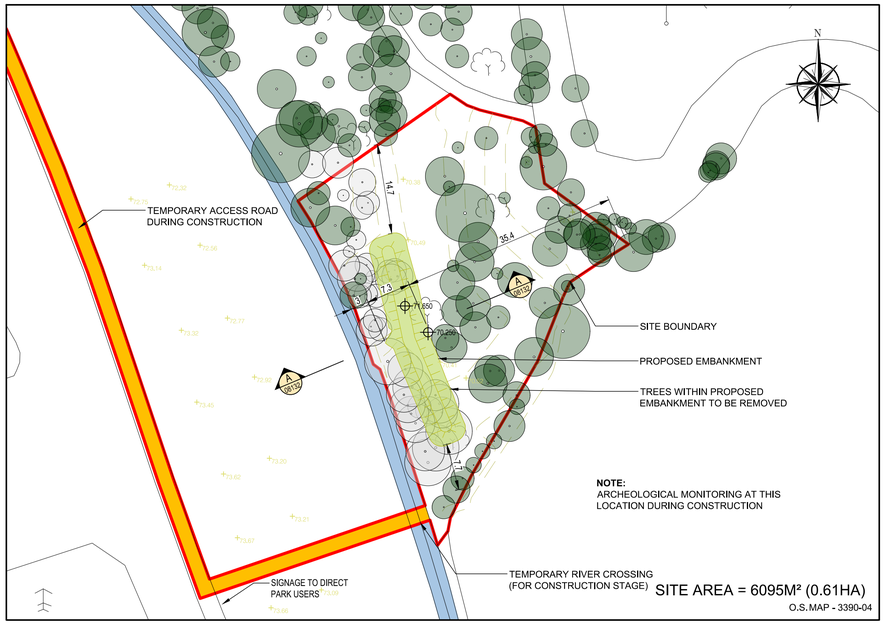


2 Proposed Site Plan

1:500



SCALE 1 : 500

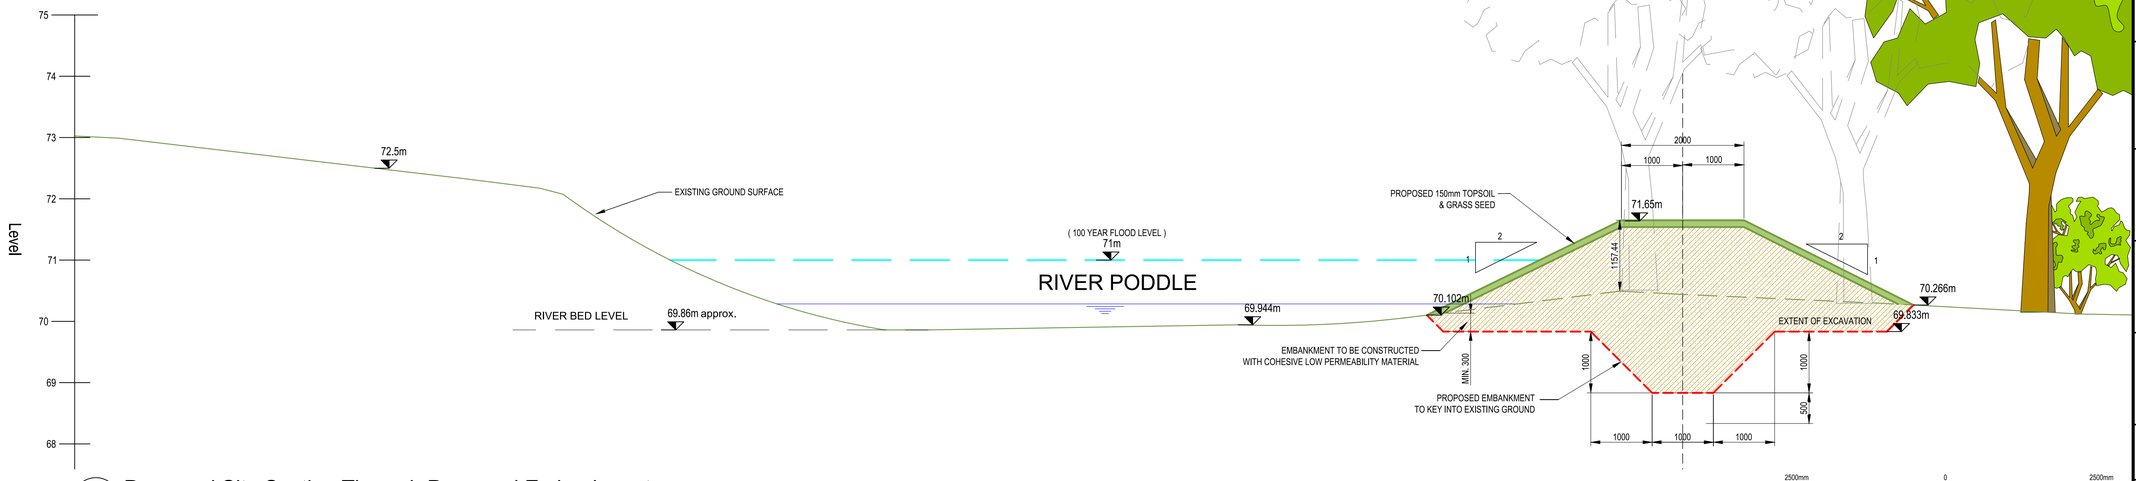

A Proposed Site Section Through Proposed Embankment

1:50



SCALE 1 : 50


NOTES

1. All Dimensions are in metres (m) unless noted otherwise.
2. All levels are in metres and relate to the Ordnance Survey Datum Malin Head.
3. Includes Ordnance Survey Ireland data reproduced under O.S.i. licence number:
   2019/23/CCMA/SOUTH DUBLIN COUNTY COUNCIL & 2010/22/CCMA/DUBLIN CITY COUNCIL
4. Do not scale from Drawings.
5. Proposed works geometry and extents are subject to Detail Design.
6. This drawing should be read in conjunction with other River Poddle Alleviation Scheme Planning Drawings.

LEGEND

	PODDLE RIVER
	RIVERS - OS MAP
	SITE BOUNDARY
	PROPOSED EMBANKMENT
	PROPOSED FOOTPATH
	PROPOSED RETAINING WALL
	EXISTING SURFACE WATER
	EXISTING CULVERT
	TEMPORARY ACCESS ROAD DURING CONSTRUCTION

KEYPLAN

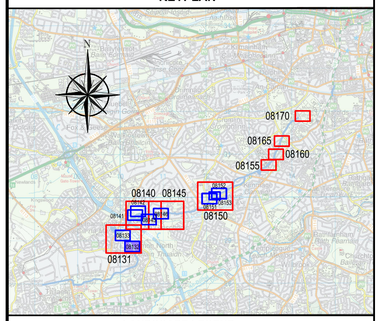

LANDSCAPE LEGEND

	EXISTING TREES TO BE RETAINED		RECONSTRUCTED PATH IN GROUND CONCRETE FINISH
	EXISTING TREES TO BE REMOVED		EXISTING PATH
	PROPOSED TREES	Wall height varies from 200 -1500 mm	NEW CONCRETE FLOOD PROTECTION WALL
	RIPARIAN VEGETATION	Defining a diagonal axis through the panel	FLOOD WALL RECONFIGURED (SEAT WALL)
	RIVER PODDLE		EXISTING CONCRETE WALL
	EXISTING CONTOURS		EXISTING BRICK WALL

REV	DATE	DESCRIPTION	D	C	A
P01	FEB 2020	ISSUED FOR PLANNING	M.C.	B.T.	B.D.

PROJECT No.	STATUS	PURPOSE OF USE
20662	A1	PLANNING

COPYRIGHT RESERVED - THIS DRAWING IS NOT TO BE USED FOR A PURPOSE OTHER THAN THAT FOR WHICH IT HAS BEEN ISSUED BY NICHOLAS O'DWYER LTD. NOR IS IT TO BE COPIED OR REPRODUCED IN ANY MANNER WITHOUT WRITTEN CONSENT.

NICHOLAS O'DWYER
Unit E4, Nutgrove Office Park,
Nutgrove Avenue, Dublin 14
T +353 1 296 9000
F +353 1 296 9001
E dublin@nodwyer.com
W www.nodwyer.com

CLIENT

Comhairle Contae Átha Cliath Theas
South Dublin County Council

Dublin City Council
Comhairle Cathrach Bhaile Átha Cliath

OPW Oifig na nOibreacha Poiblí Office of Public Works

PROJECT

RIVER PODDLE
FLOOD ALLEVIATION SCHEME

TITLE

TYMON NORTH LAYOUT PLAN
& SECTION - SHEET 1


SCALES	DRAWN	CHECKED	APPROVED
1:1,000 @ A1 1:500 @ A1 1:50 @ A1	M. Cheevers	B. Twomey	B. Dunphy
	DATE 19.07.2019	DATE 19.07.2019	DATE 19.07.2019

DRAWING No.	REVISION
RPFS-NOD-01-XX-DR-C-08132	P01




1 Proposed Site Plan
1:500

25m 0 25m
SCALE 1 : 500

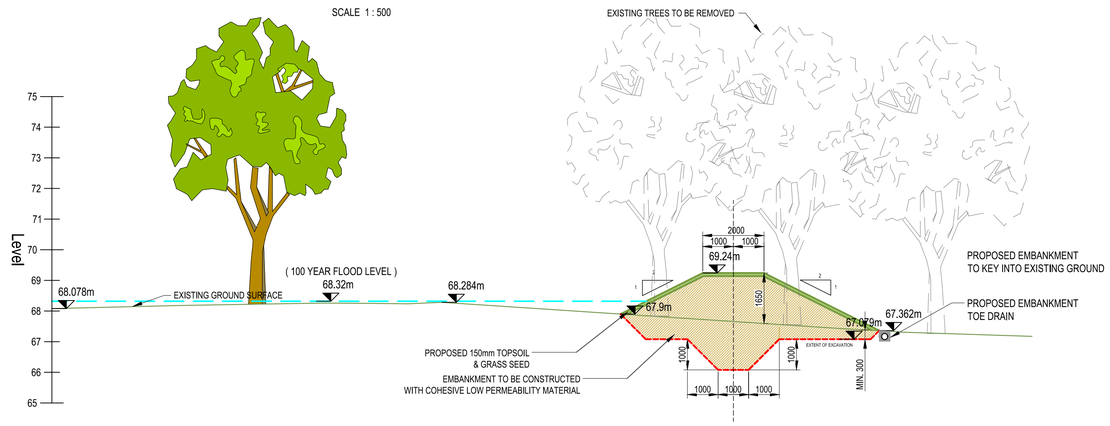

B Proposed Site Section Through Proposed Embankment
1:100

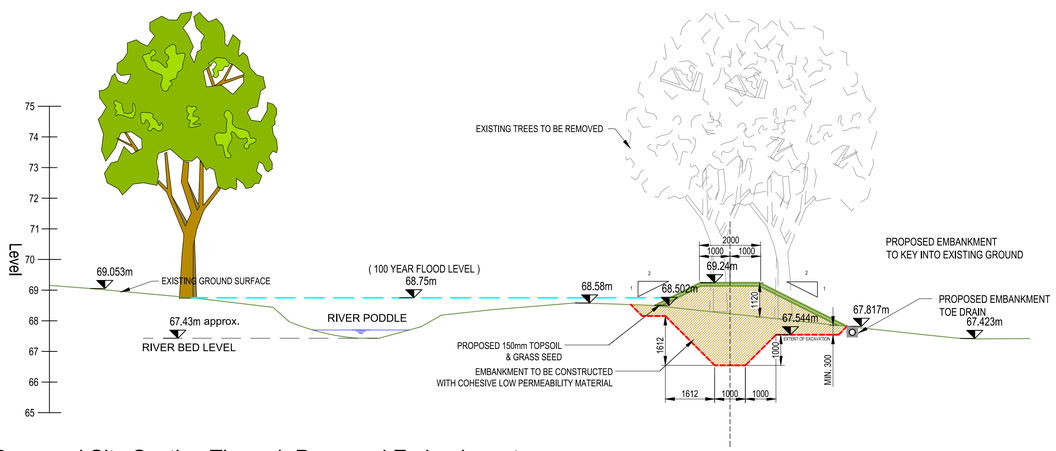

A Proposed Site Section Through Proposed Embankment
1:100

5000mm 0 5000mm
SCALE 1 : 100


NOTES

1. All Dimensions are in metres (m) unless noted otherwise.
2. All levels are in metres and relate to the Ordnance Survey Datum Malin Head.
3. Includes Ordnance Survey Ireland data reproduced under O.S.i. licence number: **2019/23/CCMA/SOUTH DUBLIN COUNTY COUNCIL & 2010/22/CCMA/DUBLIN CITY COUNCIL**
4. Do not scale from Drawings.
5. Proposed works geometry and extents are subject to Detail Design.
6. This drawing should be read in conjunction with other River Poddle Alleviation Scheme Planning Drawings.

LEGEND

	PODDLE RIVER
	RIVERS - OS MAP
	SITE BOUNDARY
	PROPOSED EMBANKMENT
	PROPOSED FOOTPATH
	PROPOSED RETAINING WALL
	EXISTING SURFACE WATER
	EXISTING CULVERT
	TEMPORARY ACCESS ROAD DURING CONSTRUCTION

KEYPLAN

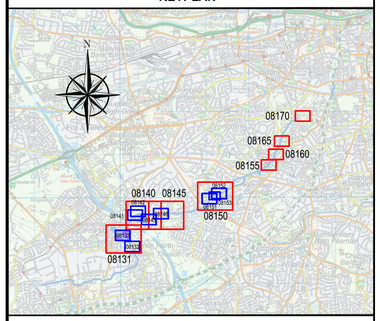

LANDSCAPE LEGEND

	EXISTING TREES TO BE RETAINED		RECONSTRUCTED PATH IN GROUND CONCRETE FINISH
	EXISTING TREES TO BE REMOVED		EXISTING PATH
	PROPOSED TREES	Wall height varies from 200-1500 mm	NEW CONCRETE FLOOD PROTECTION WALL
	RIPARIAN VEGETATION	Setting a diagonal and through the point	FLOOD WALL RECONFIGURED (SEAT WALL)
	RIVER PODDLE		EXISTING CONCRETE WALL
	EXISTING CONTOURS		EXISTING BRICK WALL

REV	DATE	DESCRIPTION			
P01	FEB 2020	ISSUED FOR PLANNING	M.C.	B.T.	B.D.

PROJECT No.	STATUS	PURPOSE OF USE
20662	A1	PLANNING

COPYRIGHT RESERVED - THIS DRAWING IS NOT TO BE USED FOR A PURPOSE OTHER THAN THAT FOR WHICH IT HAS BEEN ISSUED BY NICHOLAS O'DWYER LTD. NOR IS IT TO BE COPIED OR REPRODUCED IN ANY MANNER WITHOUT WRITTEN CONSENT.

NICHOLAS O'DWYER
Unit E4, Nutgrove Office Park, Nutgrove Avenue, Dublin 14
T +353 1 296 9000
F +353 1 296 9001
E dublin@nodwyer.com
W www.nodwyer.com

CLIENT
Comhairle Contae Átha Cliath Theas
South Dublin County Council
Dublin City Council
Comhairle Cathrach Bhaile Átha Cliath
OPW Oifig na nOibreacha Poiblí Office of Public Works

PROJECT
RIVER PODDLE
FLOOD ALLEVIATION SCHEME

TITLE
TYMON NORTH LAYOUT PLAN & SECTION - SHEET 2

SCALES	DRAWN	CHECKED	APPROVED
1:500 @ A1 1:100 @ A1	M. Cheevers	B. Twomey	B. Dunphy
	DATE 19.07.2019	DATE 19.07.2019	DATE 19.07.2019

DRAWING No.	REVISION
RPFS-NOD-01-XX-DR-C-08133	P01



1 Site Location Map
1:1,000


NOTES

1. All Dimensions are in metres (m) unless noted otherwise.
2. All levels are in metres and relate to the Ordnance Survey Datum Malin Head.
3. Includes Ordnance Survey Ireland data reproduced under O.S.i. licence number: **2019/23/CCMA/SOUTH DUBLIN COUNTY COUNCIL & 2010/22/CCMA/DUBLIN CITY COUNCIL**
4. Do not scale from Drawings.
5. Proposed works geometry and extents are subject to Detail Design.
6. This drawing should be read in conjunction with other River Poddle Alleviation Scheme Planning Drawings.

LEGEND

	PODDLE RIVER
	RIVERS - OS MAP
	SITE BOUNDARY
	PROPOSED EMBANKMENT
	PROPOSED FOOTPATH
	PROPOSED RETAINING WALL
	EXISTING SURFACE WATER
	EXISTING CULVERT
	TEMPORARY ACCESS ROAD DURING CONSTRUCTION

KEYPLAN

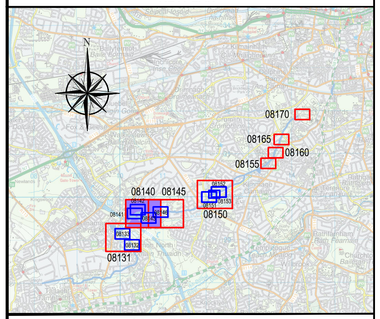

LANDSCAPE LEGEND

	EXISTING TREES - 23No IMPACTED BY WORKS		EXISTING TREES
	PROPOSED TREES		PROPOSED WOODLAND
	EXISTING WOODLAND		EXISTING WOODLAND IMPACTED BY EMBANKMENT
	EXISTING PATHS		REALIGNED PATHS
	EMBANKMENT		EXISTING HEDGE
	EXISTING CONTOURS		CONTOUR REALIGNMENT
	MAXIMUM WATER LEVEL +61.950		PICNIC TABLES

REV	DATE	DESCRIPTION	D	C	A
P01	FEB 2020	ISSUED FOR PLANNING	M.C.	B.T.	B.D.

PROJECT No.	STATUS	PURPOSE OF USE
20662	A1	PLANNING

COPYRIGHT RESERVED - THIS DRAWING IS NOT TO BE USED FOR A PURPOSE OTHER THAN THAT FOR WHICH IT HAS BEEN ISSUED BY NICHOLAS O'DWYER LTD. NOR IS IT TO BE COPIED OR REPRODUCED IN ANY MANNER WITHOUT WRITTEN CONSENT.

NICHOLAS O'DWYER
Unit E4, Nutgrove Office Park, Nutgrove Avenue, Dublin 14
T +353 1 296 9000
F +353 1 296 9001
E dublin@nodwyer.com
W www.nodwyer.com


CLIENT
Comhairle Contae Átha Cliath Theas
South Dublin County Council
Dublin City Council Comhairle Cathrach Bhaile Átha Cliath
OPW Oifig na nOibreacha Poiblí Office of Public Works

PROJECT
RIVER PODDLE FLOOD ALLEVIATION SCHEME

TITLE
TYMON PARK OVERALL LAYOUT KEYPLAN 2

SCALES	DRAWN	CHECKED	APPROVED
1:1000 @ A1	M. Cheevers	B. Twomey	B. Dunphy
	DATE 19.07.2019	DATE 19.07.2019	DATE 19.07.2019


DRAWING No. RPFS-NOD-01-XX-DR-C-08140
REVISION P01

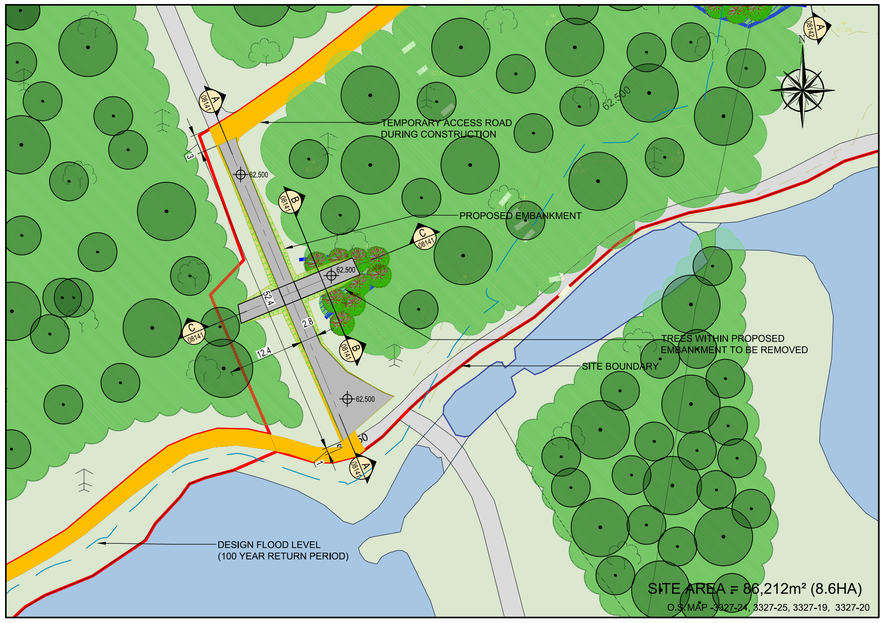

1 Proposed Site Plan
1:500

25m 0 25m


SCALE 1 : 500

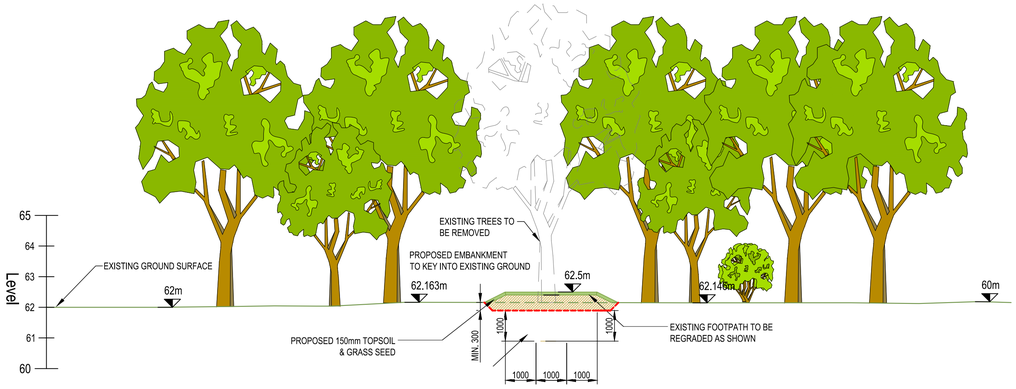

B Proposed Site Section Through Footpath Regrading
1:100

5000mm 0 5000mm


SCALE 1 : 100

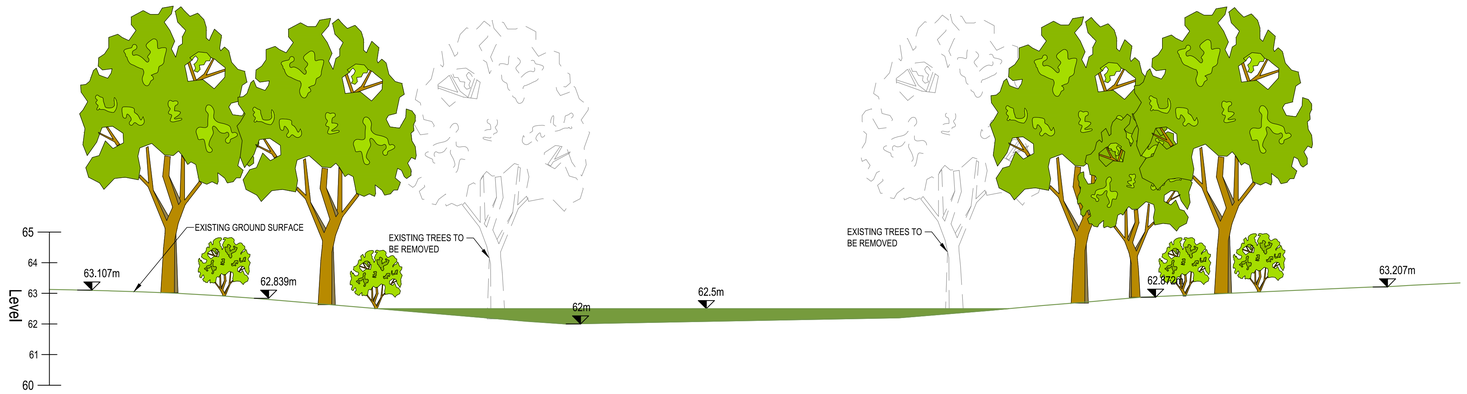

C Proposed Site Section Through Footpath Regrading
1:100

5000mm 0 5000mm

SCALE 1 : 100

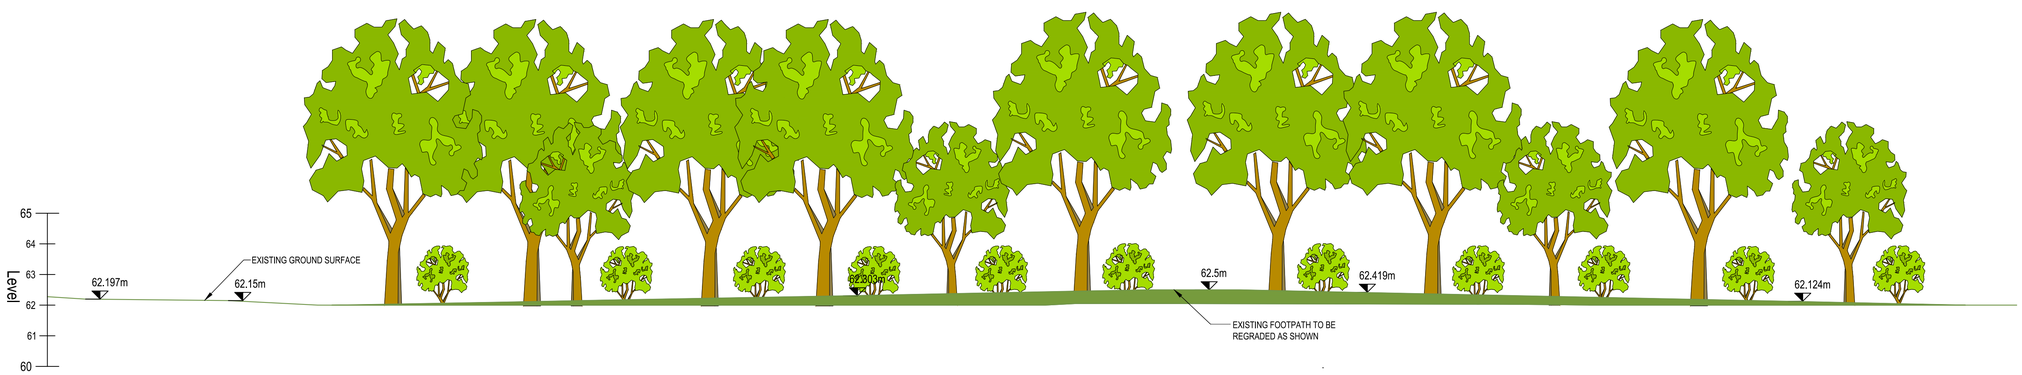

A Proposed Site Section Through Footpath Regrading
1:100

5000mm 0 5000mm

SCALE 1 : 100


NOTES

1. All Dimensions are in metres (m) unless noted otherwise.
2. All levels are in metres and relate to the Ordnance Survey Datum Malin Head.
3. Includes Ordnance Survey Ireland data reproduced under O.S.i. licence number:
   2019/23/CCMA/SOUTH DUBLIN COUNTY COUNCIL & 2010/22/CCMA/DUBLIN CITY COUNCIL
4. Do not scale from Drawings.
5. Proposed works geometry and extents are subject to Detail Design.
6. This drawing should be read in conjunction with other River Poddle Alleviation Scheme Planning Drawings.

LEGEND

	PODDLE RIVER
	RIVERS - OS MAP
	SITE BOUNDARY
	PROPOSED EMBANKMENT
	PROPOSED FOOTPATH
	PROPOSED RETAINING WALL
	EXISTING SURFACE WATER
	EXISTING CULVERT
	TEMPORARY ACCESS ROAD DURING CONSTRUCTION

KEYPLAN

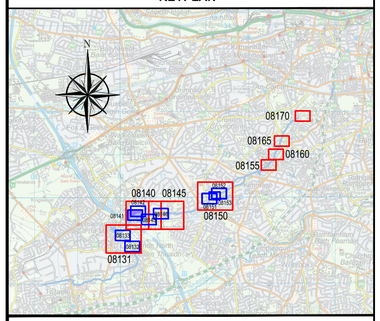

LANDSCAPE LEGEND

	EXISTING TREES - 23No IMPACTED BY WORKS		EXISTING TREES
	PROPOSED TREES		PROPOSED WOODLAND
	EXISTING WOODLAND		EXISTING WOODLAND IMPACTED BY EMBANKMENT
	EXISTING PATHS		REALIGNED PATHS
	EMBANKMENT		EXISTING HEDGE
	EXISTING CONTOURS		CONTOUR REALIGNMENT
	MAXIMUM WATER LEVEL +61.950		PICNIC TABLES

REV	DATE	DESCRIPTION			
P01	FEB 2020	ISSUED FOR PLANNING	M.C.	B.T.	B.D.

PROJECT No.	STATUS	PURPOSE OF USE
20662	A1	PLANNING

COPYRIGHT RESERVED - THIS DRAWING IS NOT TO BE USED FOR A PURPOSE OTHER THAN THAT FOR WHICH IT HAS BEEN ISSUED BY NICHOLAS O'DWYER LTD. NOR IS IT TO BE COPIED OR REPRODUCED IN ANY MANNER WITHOUT WRITTEN CONSENT.

NICHOLAS O'DWYER
Unit E4, Nutgrove Office Park,
Nutgrove Avenue, Dublin 14
T +353 1 296 9000
F +353 1 296 9001
E dublin@nodwyer.com
W www.nodwyer.com

CLIENT

Comhairle Contae Átha Cliath Theas
South Dublin County Council

Dublin City Council
Comhairle Cathrach Bhaile Átha Cliath

OPW
Oifig na nOibreacha Poiblí
Office of Public Works

PROJECT


RIVER PODDLE
FLOOD ALLEVIATION SCHEME

TITLE

TYMON PARK LAYOUT PLAN
& SECTION - SHEET 1

SCALES	DRAWN	CHECKED	APPROVED
1:500 @ A1 1:100 @ A1	M. Cheevers	B. Twomey	B. Dunphy
	DATE 19.07.2019	DATE 19.07.2019	DATE 19.07.2019


DRAWING No.	REVISION
RPFS-NOD-01-XX-DR-C-08141	P01

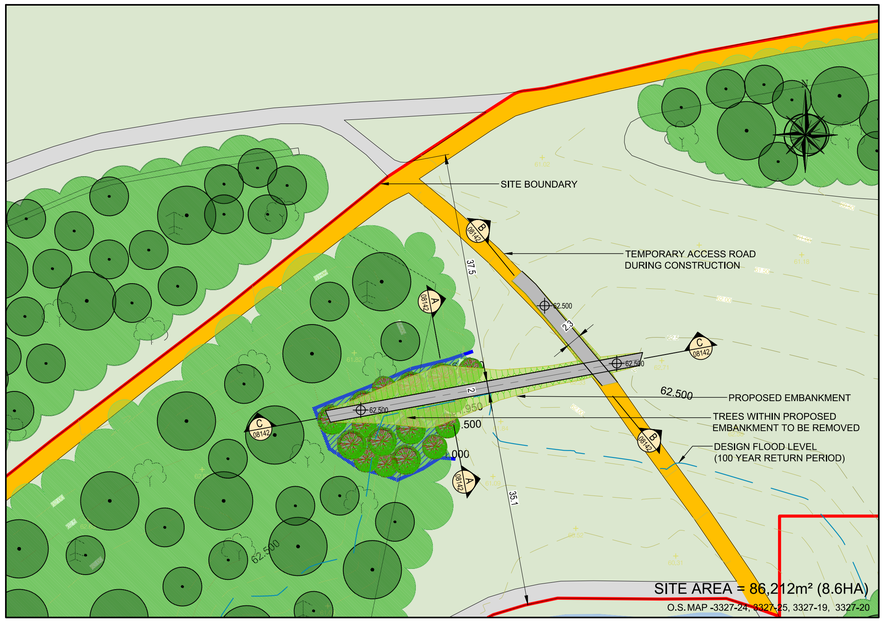

1 Proposed Site Plan
1:500

25m 0 25m


SCALE 1 : 500

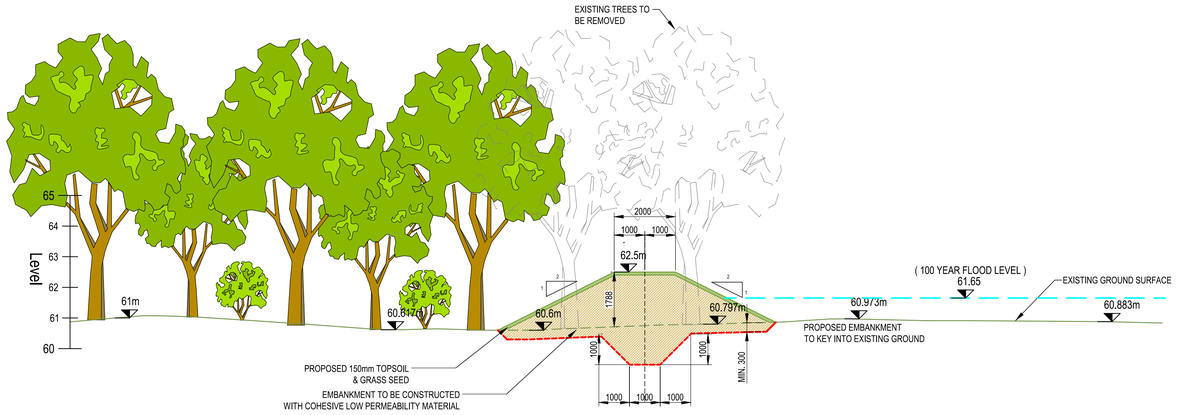

A Proposed Site Section Through Proposed Embankment
1:100

5000mm 0 5000mm


SCALE 1 : 100

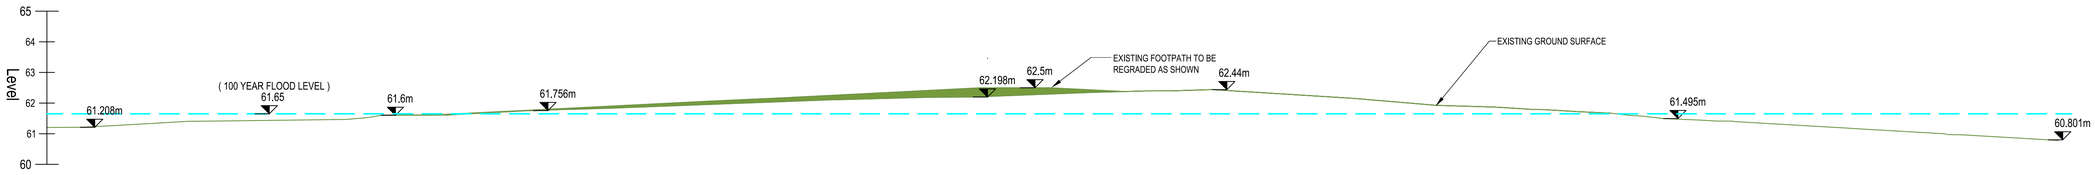

B Proposed Site Section Through Footpath Regrading
1:100

5000mm 0 5000mm

SCALE 1 : 100

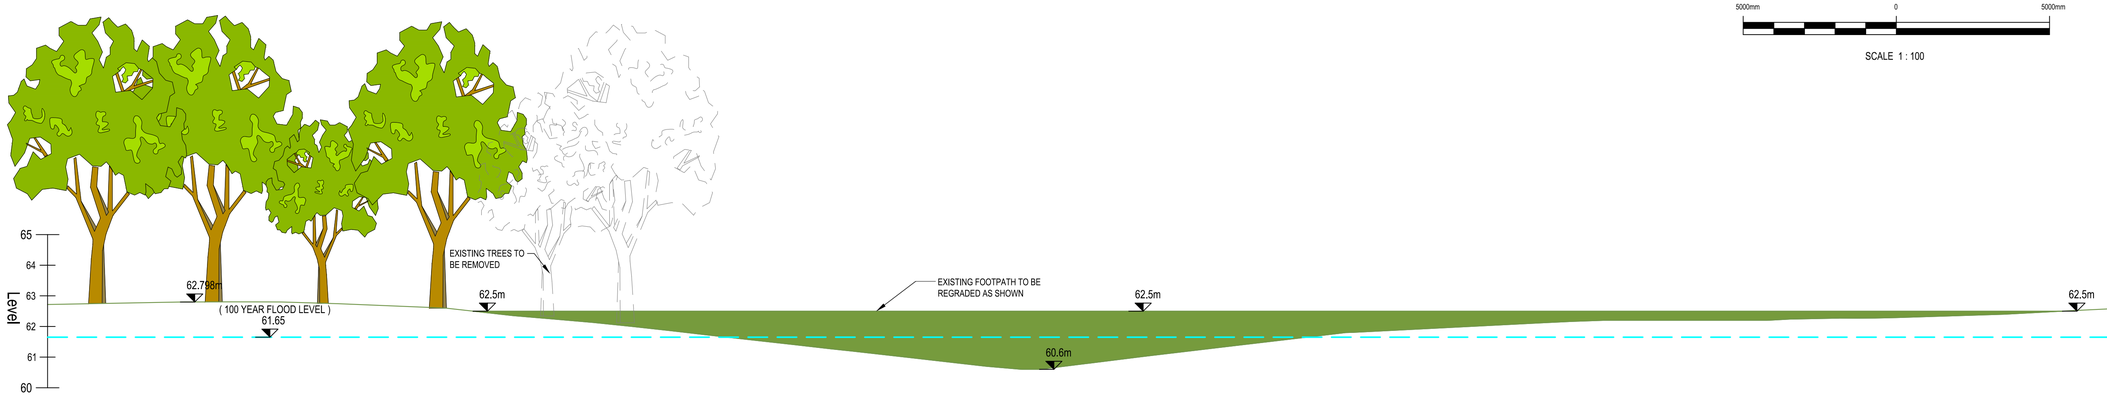

C Proposed Site Section Through Proposed Embankment
1:100

5000mm 0 5000mm

SCALE 1 : 100


NOTES

1. All Dimensions are in metres (m) unless noted otherwise.
2. All levels are in metres and relate to the Ordnance Survey Datum Malin Head.
3. Includes Ordnance Survey Ireland data reproduced under O.S.i. licence number:
   2019/23/CCMA/SOUTH DUBLIN COUNTY COUNCIL & 2010/22/CCMA/DUBLIN CITY COUNCIL
4. Do not scale from Drawings.
5. Proposed works geometry and extents are subject to Detail Design.
6. This drawing should be read in conjunction with other River Poddle Alleviation Scheme Planning Drawings.

LEGEND

	PODDLE RIVER
	RIVERS - OS MAP
	SITE BOUNDARY
	PROPOSED EMBANKMENT
	PROPOSED FOOTPATH
	PROPOSED RETAINING WALL
	EXISTING SURFACE WATER
	EXISTING CULVERT
	TEMPORARY ACCESS ROAD DURING CONSTRUCTION

KEYPLAN

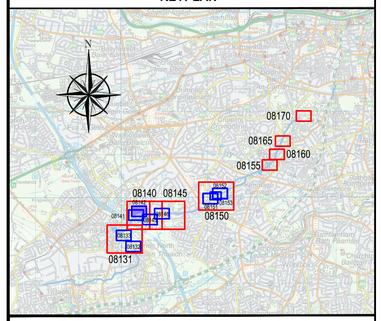

LANDSCAPE LEGEND

	EXISTING TREES - 23No IMPACTED BY WORKS		EXISTING TREES
	PROPOSED TREES		PROPOSED WOODLAND
	EXISTING WOODLAND		EXISTING WOODLAND IMPACTED BY EMBANKMENT
	EXISTING PATHS		REALIGNED PATHS
	EMBANKMENT		EXISTING HEDGE
	EXISTING CONTOURS		CONTOUR REALIGNMENT
	MAXIMUM WATER LEVEL +61.950		PICNIC TABLES

REV	DATE	DESCRIPTION			
P01	FEB 2020	ISSUED FOR PLANNING	M.C.	B.T.	B.D.
			D	C	A

PROJECT No.	STATUS	PURPOSE OF USE
20662	A1	PLANNING

COPYRIGHT RESERVED - THIS DRAWING IS NOT TO BE USED FOR A PURPOSE OTHER THAN THAT FOR WHICH IT HAS BEEN ISSUED BY NICHOLAS O'DWYER LTD. NOR IS IT TO BE COPIED OR REPRODUCED IN ANY MANNER WITHOUT WRITTEN CONSENT.

NICHOLAS O'DWYER
Unit E4, Nutgrove Office Park,
Nutgrove Avenue, Dublin 14
T +353 1 296 9000
F +353 1 296 9001
E dublin@nodwyer.com
W www.nodwyer.com

CLIENT

Comhairle Contae Átha Cliath Theas
South Dublin County Council

Dublin City Council
Comhairle Cathrach Bhaile Átha Cliath

OPW Oifig na nOibreacha Poiblí Office of Public Works

PROJECT

RIVER PODDLE
FLOOD ALLEVIATION SCHEME

TITLE

TYMON PARK LAYOUT PLAN
& SECTION - SHEET 2


SCALES	DRAWN	CHECKED	APPROVED
1:500 @ A1 1:100 @ A1	M. Cheevers	B. Twomey	B. Dunphy
	DATE 19.07.2019	DATE 19.07.2019	DATE 19.07.2019

DRAWING No.	REVISION
RPFS-NOD-01-XX-DR-C-08142	P01



1 Proposed Site Plan
1:500

25m 0 25m
SCALE 1 : 500

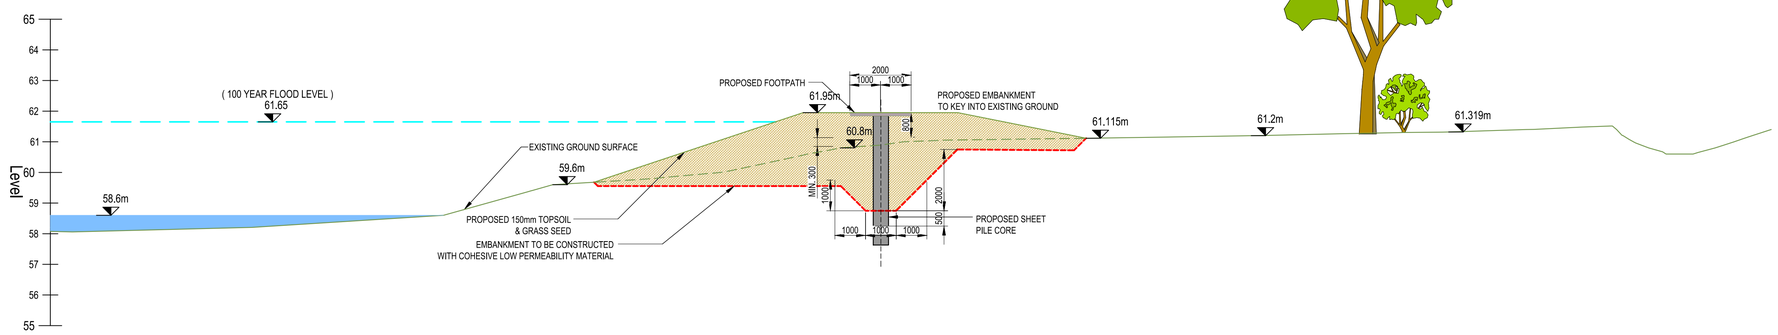

A Proposed Site Section Through Proposed Embankment
1:100

5000mm 0 5000mm
SCALE 1 : 100


NOTES

1. All Dimensions are in metres (m) unless noted otherwise.
2. All levels are in metres and relate to the Ordnance Survey Datum Malin Head.
3. Includes Ordnance Survey Ireland data reproduced under O.S.i. licence number:
   2019/23/CCMA/SOUTH DUBLIN COUNTY COUNCIL & 2010/22/CCMA/DUBLIN CITY COUNCIL
4. Do not scale from Drawings.
5. Proposed works geometry and extents are subject to Detail Design.
6. This drawing should be read in conjunction with other River Poddle Alleviation Scheme Planning Drawings.

LEGEND

	PODDLE RIVER
	RIVERS - OS MAP
	SITE BOUNDARY
	PROPOSED EMBANKMENT
	PROPOSED FOOTPATH
	PROPOSED RETAINING WALL
	EXISTING SURFACE WATER
	EXISTING CULVERT
	TEMPORARY ACCESS ROAD DURING CONSTRUCTION

KEYPLAN

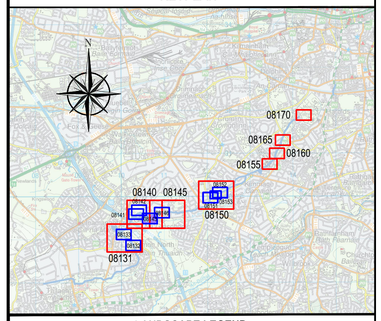

LANDSCAPE LEGEND

	EXISTING TREES - 23No IMPACTED BY WORKS		EXISTING TREES
	PROPOSED TREES		PROPOSED WOODLAND
	EXISTING WOODLAND		EXISTING WOODLAND IMPACTED BY EMBANKMENT
	EXISTING PATHS		REALIGNED PATHS
	EMBANKMENT		EXISTING HEDGE
	EXISTING CONTOURS		CONTOUR REALIGNMENT
	MAXIMUM WATER LEVEL +61.950		PICNIC TABLES

REV	DATE	DESCRIPTION	M.C.	B.T.	B.D.
P01	FEB 2020	ISSUED FOR PLANNING			

PROJECT No.	STATUS	PURPOSE OF USE
20662	A1	PLANNING

COPYRIGHT RESERVED - THIS DRAWING IS NOT TO BE USED FOR A PURPOSE OTHER THAN THAT FOR WHICH IT HAS BEEN ISSUED BY NICHOLAS O'DWYER LTD. NOR IS IT TO BE COPIED OR REPRODUCED IN ANY MANNER WITHOUT WRITTEN CONSENT.

NICHOLAS O'DWYER
Unit E4, Nutgrove Office Park,
Nutgrove Avenue, Dublin 14
T +353 1 296 9000
F +353 1 296 9001
E dublin@nodwyer.com
W www.nodwyer.com


CLIENT
Comhairle Contae Átha Cliath Theas
South Dublin County Council
Dublin City Council Comhairle Cathrach Bhaile Átha Cliath
OPW Oifig na nOibreacha Poiblí Office of Public Works

PROJECT
RIVER PODDLE
FLOOD ALLEVIATION SCHEME

TITLE
TYMON PARK LAYOUT PLAN
& SECTION - SHEET 3


SCALES	DRAWN	CHECKED	APPROVED
1:500 @ A1 1:100 @ A1	M. Cheevers	B. Twomey	B. Dunphy
	DATE 19.07.2019	DATE 19.07.2019	DATE 19.07.2019

DRAWING No.	REVISION
RPFS-NOD-01-XX-DR-C-08143	P01

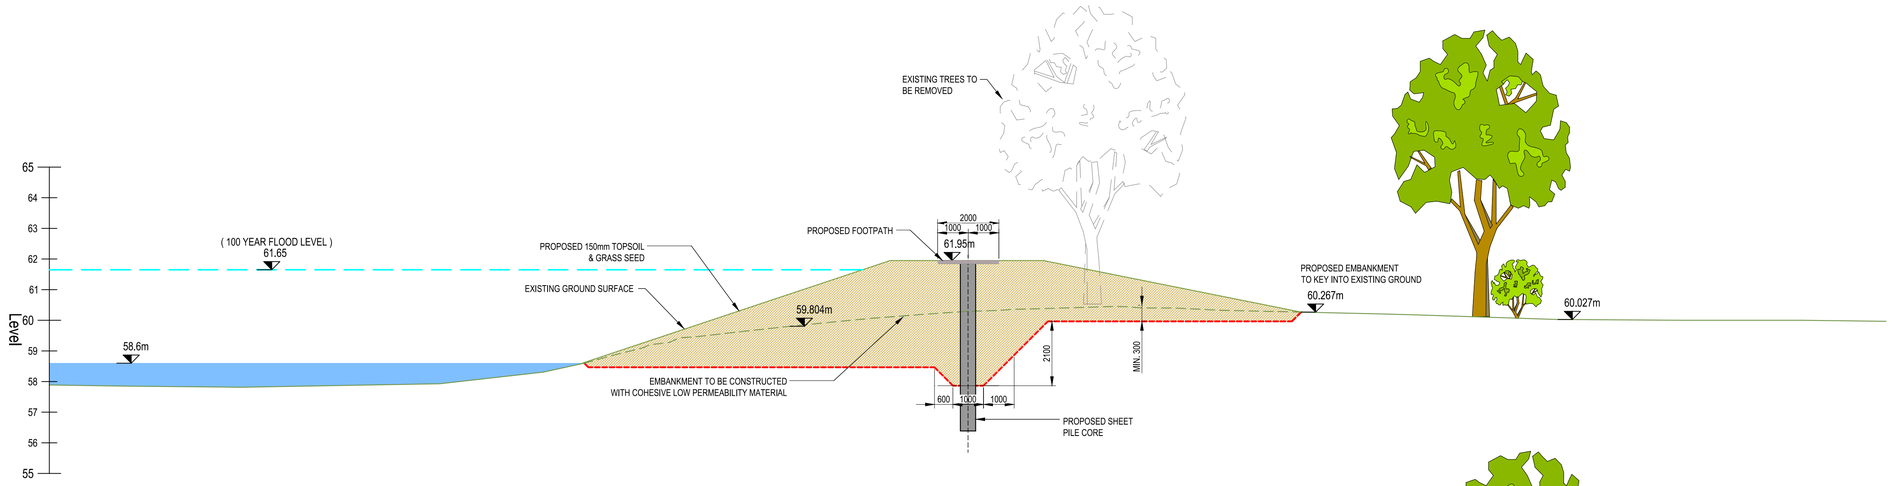


B Proposed Site Section Through Proposed Embankment

1:100

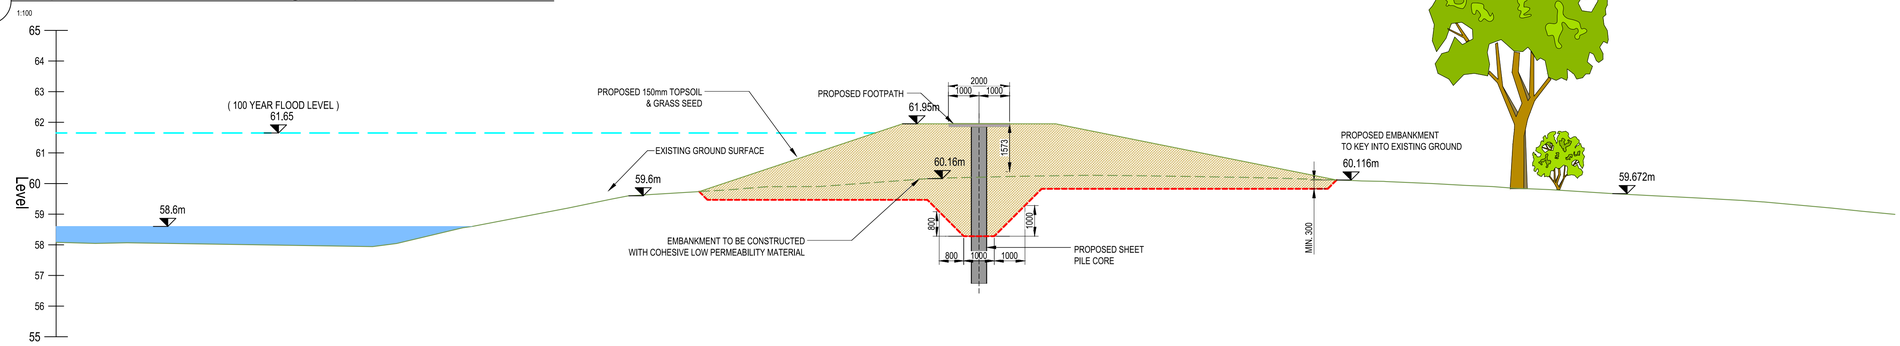


C Proposed Site Section Through Proposed Embankment

1:100

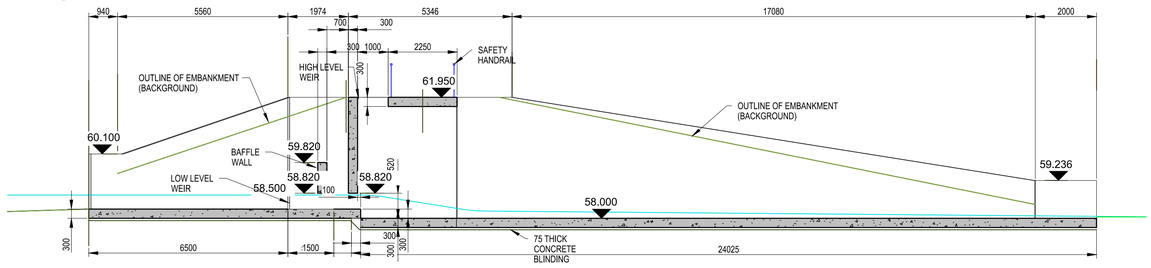

E SECTION E

1 : 100

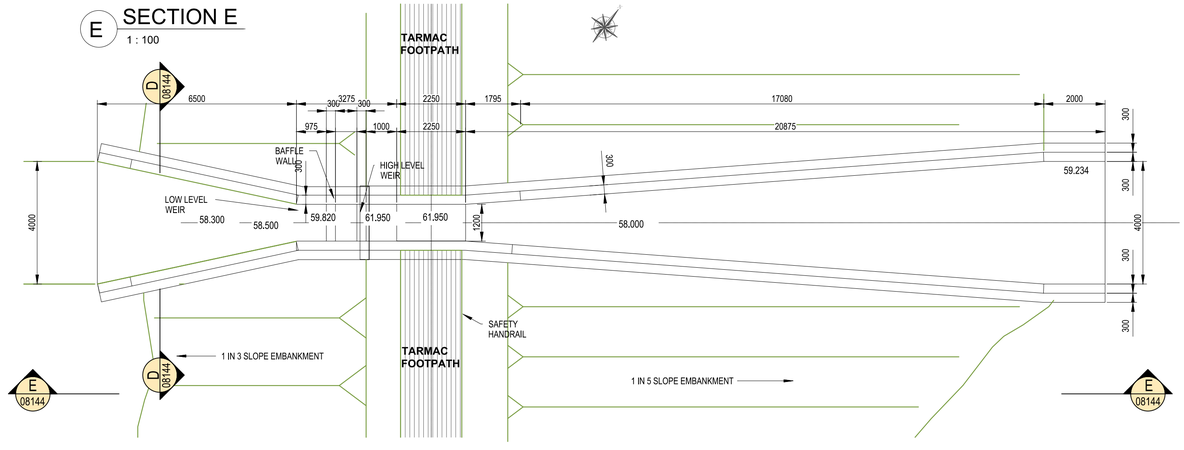


1 PLAN - FLOW CONTROL STRUCTURE

1 : 100



2 CONCEPTUAL 3D VIEW

N/A

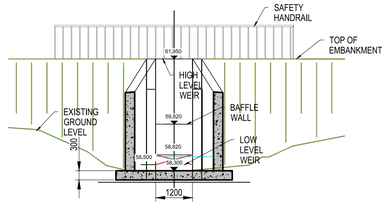

D SECTION D

1 : 100

5000mm 0 5000mm

SCALE 1 : 100


NOTES

1. All Dimensions are in metres (m) unless noted otherwise.
2. All levels are in metres and relate to the Ordnance Survey Datum Malin Head.
3. Includes Ordnance Survey Ireland data reproduced under O.S.i. licence number: **2019/23/CCMA/SOUTH DUBLIN COUNTY COUNCIL & 2010/22/CCMA/DUBLIN CITY COUNCIL**
4. Do not scale from Drawings.
5. Proposed works geometry and extents are subject to Detail Design.
6. This drawing should be read in conjunction with other River Poddle Alleviation Scheme Planning Drawings.

LEGEND

	PODDLE RIVER
	RIVERS - OS MAP
	SITE BOUNDARY
	PROPOSED EMBANKMENT
	PROPOSED FOOTPATH
	PROPOSED RETAINING WALL
	EXISTING SURFACE WATER
	EXISTING CULVERT
	TEMPORARY ACCESS ROAD DURING CONSTRUCTION

KEYPLAN

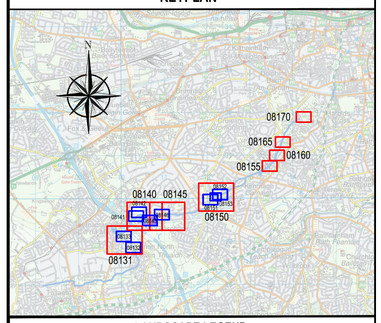

LANDSCAPE LEGEND

	EXISTING TREES - 23No IMPACTED BY WORKS		EXISTING TREES
	PROPOSED TREES		PROPOSED WOODLAND
	EXISTING WOODLAND		EXISTING WOODLAND IMPACTED BY EMBANKMENT
	EXISTING PATHS		REALIGNED PATHS
	EMBANKMENT		EXISTING HEDGE
	EXISTING CONTOURS		CONTOUR REALIGNMENT
	MAXIMUM WATER LEVEL +61.950		PICNIC TABLES

REV	DATE	DESCRIPTION	M.C.	B.T.	B.D.
P01	FEB 2020	ISSUED FOR PLANNING	D	C	A

PROJECT No.	STATUS	PURPOSE OF USE
20662	A1	PLANNING

COPYRIGHT RESERVED - THIS DRAWING IS NOT TO BE USED FOR A PURPOSE OTHER THAN THAT FOR WHICH IT HAS BEEN ISSUED BY NICHOLAS O'DWYER LTD. NOR IS IT TO BE COPIED OR REPRODUCED IN ANY MANNER WITHOUT WRITTEN CONSENT.

NICHOLAS O'DWYER
Unit E4, Nutgrove Office Park, Nutgrove Avenue, Dublin 14
T +353 1 296 9000
F +353 1 296 9001
E dublin@nodwyer.com
W www.nodwyer.com

CLIENT

Comhairle Contae Átha Cliath Theas
South Dublin County Council

Dublin City Council
Comhairle Cathrach Bhaile Átha Cliath

OPW Oifig na nOibreacha Poiblí Office of Public Works

PROJECT

RIVER PODDLE FLOOD ALLEVIATION SCHEME


TITLE

TYMON PARK LAYOUT PLAN & SECTION - SHEET 4

SCALES	DRAWN	CHECKED	APPROVED
1:500 @ A1 1:100 @ A1	M. Cheevers	B. Twomey	B. Dunphy
	DATE 19.07.2019	DATE 19.07.2019	DATE 19.07.2019

DRAWING No. RPFS-NOD-01-XX-DR-C-08144

REVISION P01

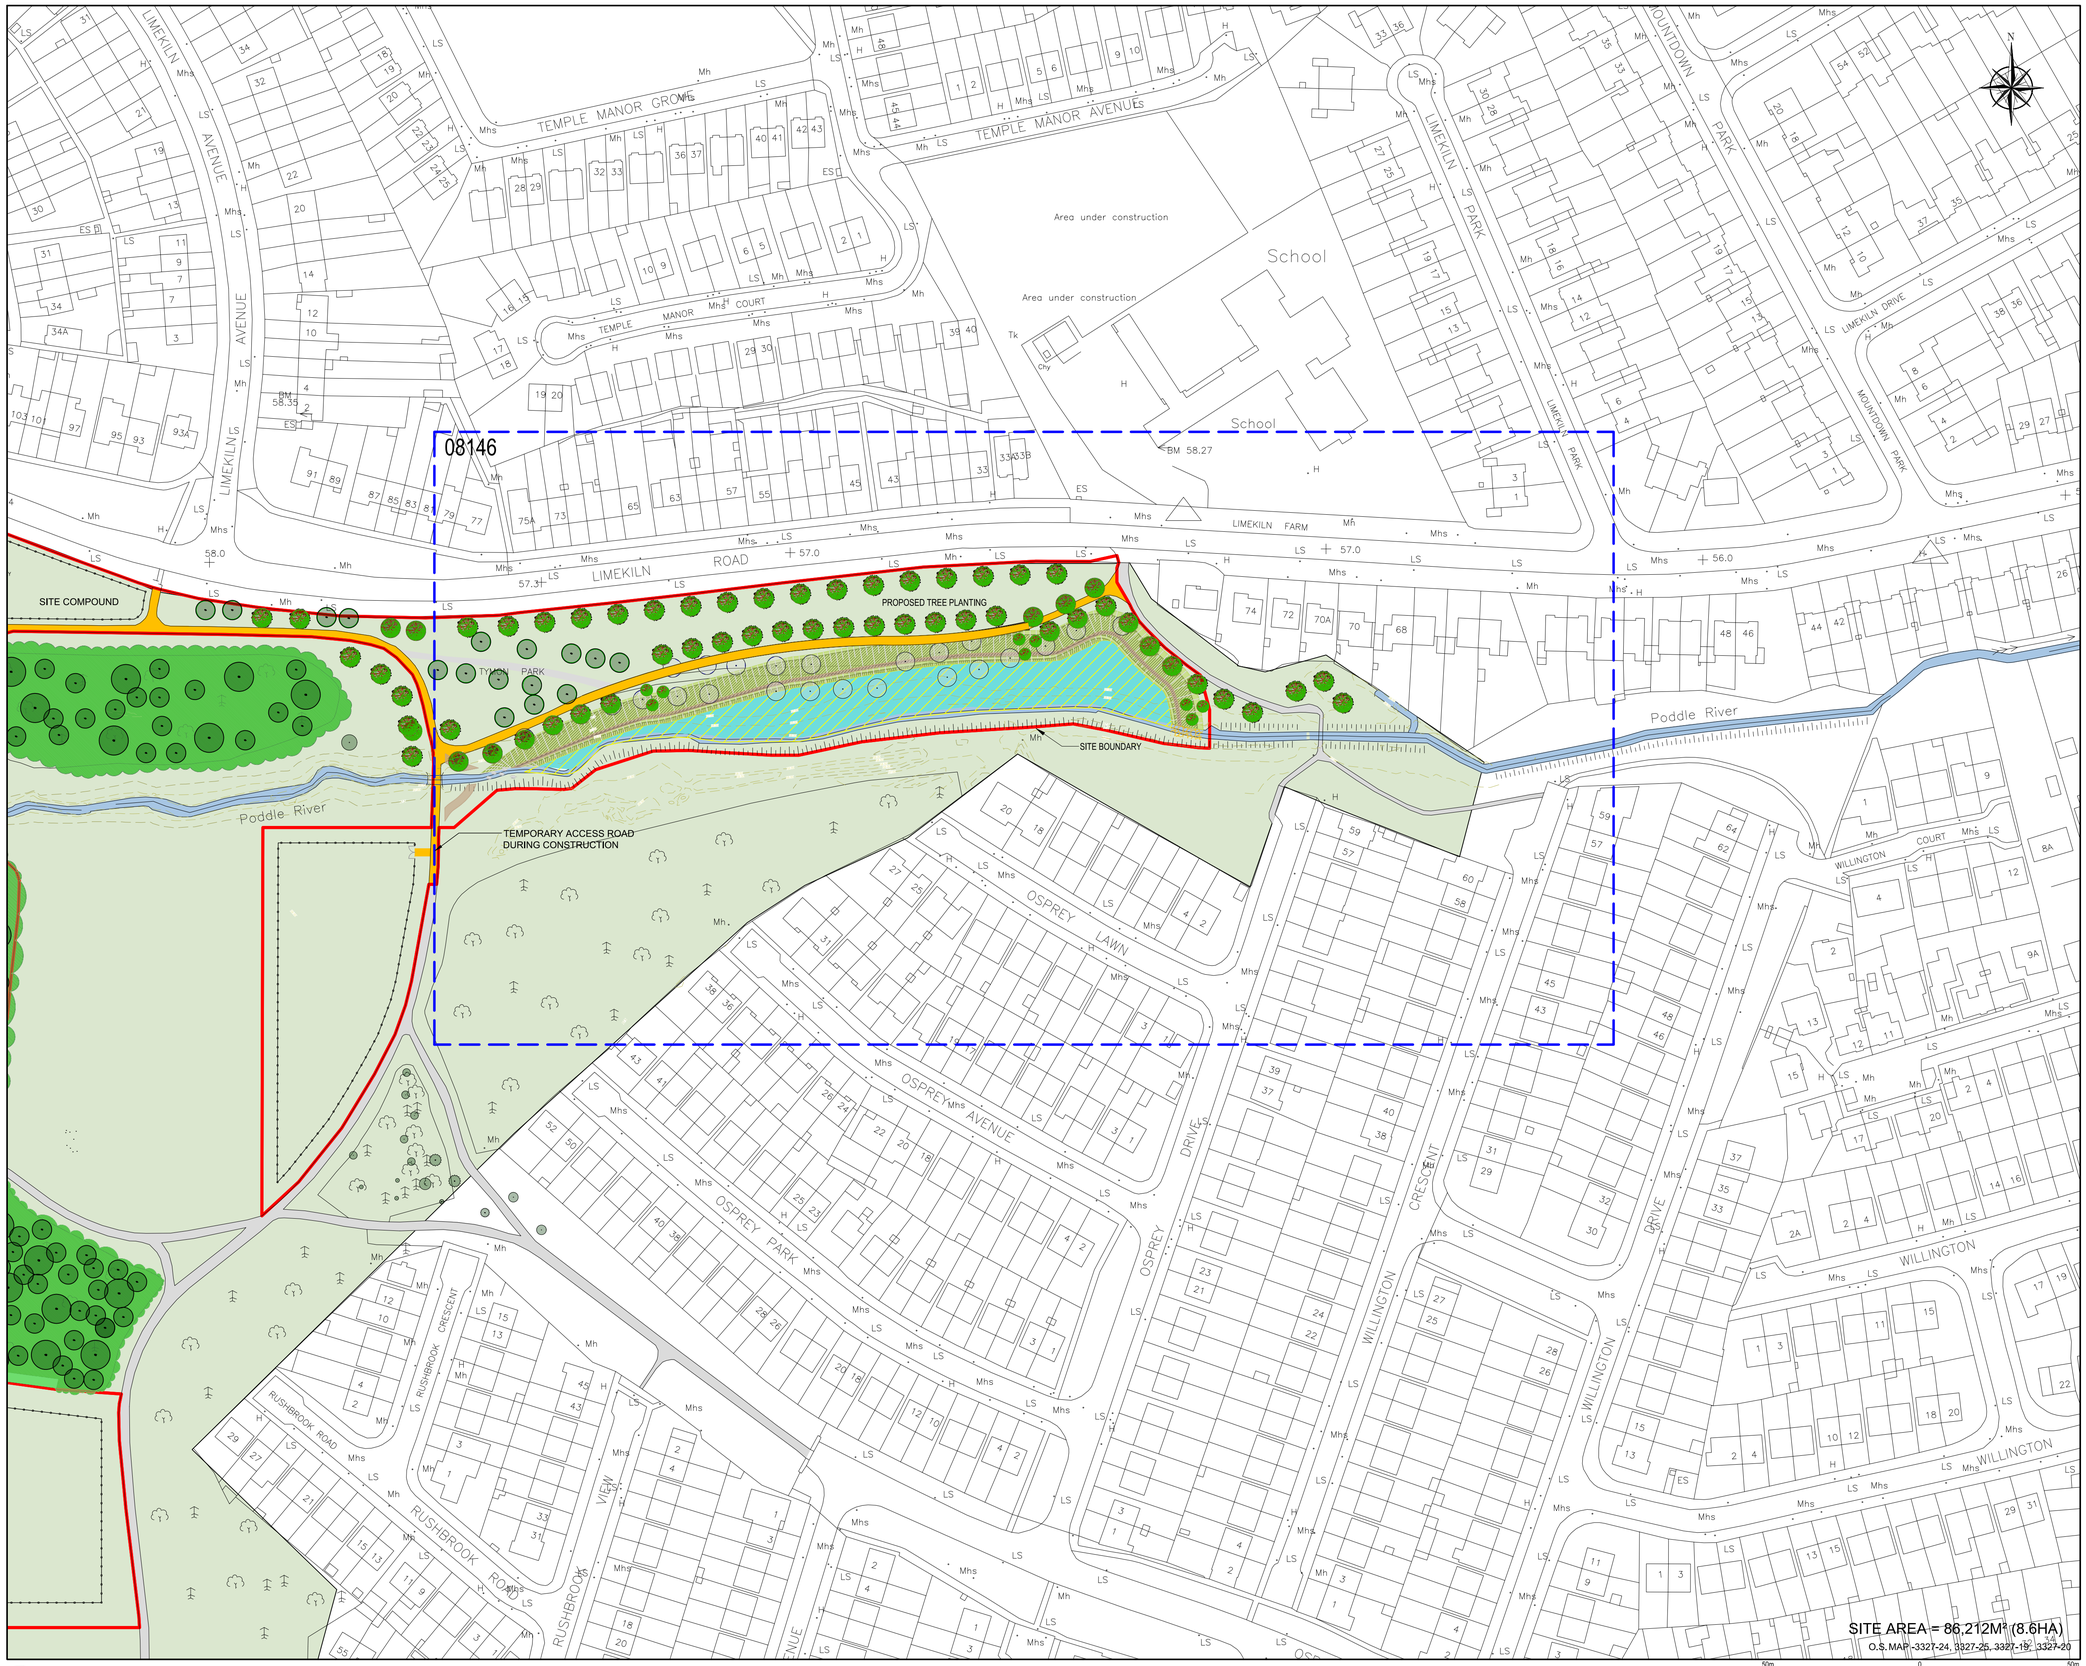

1 Site Location Map
1:1,000


NOTES

1. All Dimensions are in metres (m) unless noted otherwise.
2. All levels are in metres and relate to the Ordnance Survey Datum Malin Head.
3. Includes Ordnance Survey Ireland data reproduced under O.S.i. licence number: **2019/23/CCMA/SOUTH DUBLIN COUNTY COUNCIL & 2010/22/CCMA/DUBLIN CITY COUNCIL**
4. Do not scale from Drawings.
5. Proposed works geometry and extents are subject to Detail Design.
6. This drawing should be read in conjunction with other River Poddle Alleviation Scheme Planning Drawings.

LEGEND

	PODDLE RIVER
	RIVERS - OS MAP
	SITE BOUNDARY
	PROPOSED EMBANKMENT
	PROPOSED FOOTPATH
	PROPOSED RETAINING WALL
	EXISTING SURFACE WATER
	EXISTING CULVERT
	TEMPORARY ACCESS ROAD DURING CONSTRUCTION

KEYPLAN

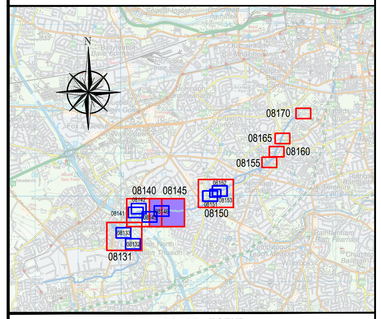

LANDSCAPE LEGEND

	EXISTING TREES - 23No IMPACTED BY WORKS		EXISTING TREES
	PROPOSED TREES		PROPOSED WOODLAND
	EXISTING WOODLAND		EXISTING WOODLAND IMPACTED BY EMBANKMENT
	EXISTING PATHS		REALIGNED PATHS
	EMBANKMENT		EXISTING HEDGE
	EXISTING CONTOURS		CONTOUR REALIGNMENT
	MAXIMUM WATER LEVEL +61.950		PICNIC TABLES

REV	DATE	DESCRIPTION	D	C	A
P01	FEB 2020	ISSUED FOR PLANNING	M.C.	B.T.	B.D.

PROJECT No.	STATUS	PURPOSE OF USE
20662	A1	PLANNING

COPYRIGHT RESERVED - THIS DRAWING IS NOT TO BE USED FOR A PURPOSE OTHER THAN THAT FOR WHICH IT HAS BEEN ISSUED BY NICHOLAS O'DWYER LTD. NOR IS IT TO BE COPIED OR REPRODUCED IN ANY MANNER WITHOUT WRITTEN CONSENT.

NICHOLAS O'DWYER
Unit E4, Nutgrove Office Park, Nutgrove Avenue, Dublin 14
T +353 1 296 9000
F +353 1 296 9001
E dublin@nodwyer.com
W www.nodwyer.com

CLIENT
Comhairle Contae Átha Cliath Theas
South Dublin County Council

Dublin City Council
Comhairle Cathrach Bhaile Átha Cliath
OPW Oifig na nOibreacha Poiblí Office of Public Works

PROJECT
RIVER PODDLE
FLOOD ALLEVIATION SCHEME

TITLE
TYMON PARK OVERALL LAYOUT
KEYPLAN 3
(INTEGRATED WETLAND)


SCALES	DRAWN	CHECKED	APPROVED
1:1000 @ A1	M. Cheevers	B. Twomey	B. Dunphy
	DATE 19.07.2019	DATE 19.07.2019	DATE 19.07.2019

DRAWING No. RPFS-NOD-01-XX-DR-C-08145
REVISION P01




1 Proposed Site Plan - Intergrated Constructed Wetland

1:500

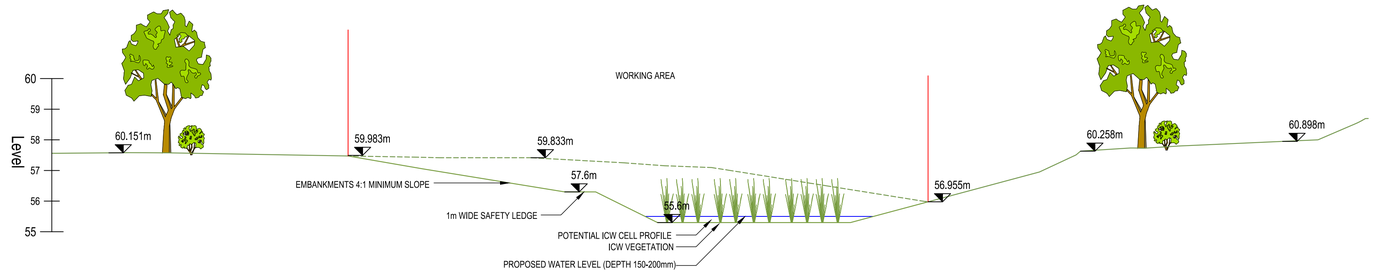

A Proposed Site Section Through Proposed Wetlands

1:200

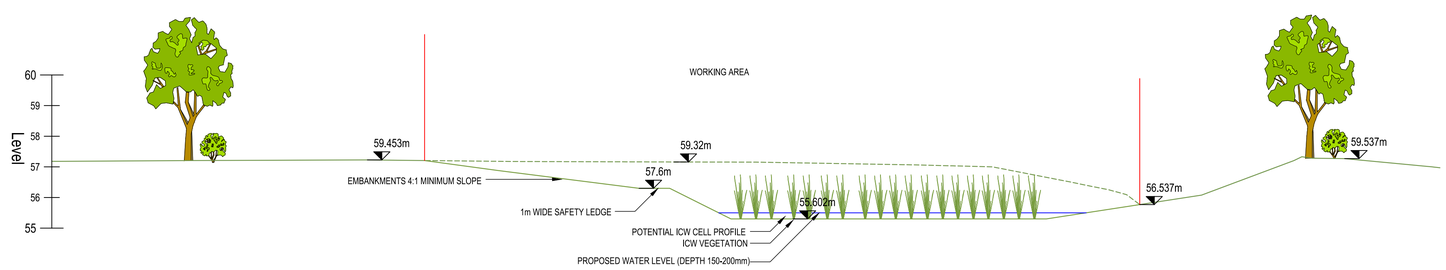

B Proposed Site Section Through Proposed Wetlands

1:200

10,000mm 0 10,000mm

SCALE 1 : 200


NOTES

1. All Dimensions are in metres (m) unless noted otherwise.
2. All levels are in metres and relate to the Ordnance Survey Datum Malin Head.
3. Includes Ordnance Survey Ireland data reproduced under O.S.i. licence number: **2019/23/CCMA/SOUTH DUBLIN COUNTY COUNCIL & 2010/22/CCMA/DUBLIN CITY COUNCIL**
4. Do not scale from Drawings.
5. Proposed works geometry and extents are subject to Detail Design.
6. This drawing should be read in conjunction with other River Poddle Alleviation Scheme Planning Drawings.

LEGEND

	PODDLE RIVER
	RIVERS - OS MAP
	SITE BOUNDARY
	EXISTING GROUND LEVEL
	EXISTING GROUND LEVEL
	PROPOSED GROUND LEVEL
	PROPOSED WATER LEVEL
	EXISTING SURFACE WATER
	AREA TO BE PLANTED AND WIDENED
	WEIR
	SLOPED EMBANKMENT
	TEMPORARY ACCESS ROAD DURING CONSTRUCTION

KEYPLAN

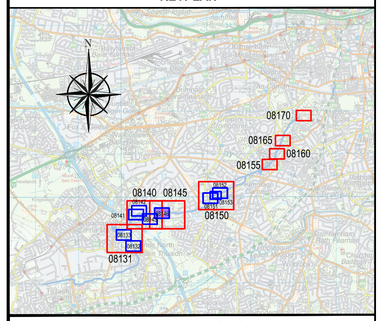

LANDSCAPE LEGEND

	EXISTING TREES - 23No IMPACTED BY WORKS		EXISTING TREES
	PROPOSED TREES		PROPOSED WOODLAND
	EXISTING WOODLAND		EXISTING WOODLAND IMPACTED BY EMBANKMENT
	EXISTING PATHS		REALIGNED PATHS
	EMBANKMENT		EXISTING HEDGE
	EXISTING CONTOURS		CONTOUR REALIGNMENT
	MAXIMUM WATER LEVEL +61.950		PICNIC TABLES

REV	DATE	DESCRIPTION			
P01	FEB 2020	ISSUED FOR PLANNING	M.C.	B.T.	B.D.

PROJECT No.	STATUS	PURPOSE OF USE
20662	A1	PLANNING

COPYRIGHT RESERVED - THIS DRAWING IS NOT TO BE USED FOR A PURPOSE OTHER THAN THAT FOR WHICH IT HAS BEEN ISSUED BY NICHOLAS O'DWYER LTD. NOR IS IT TO BE COPIED OR REPRODUCED IN ANY MANNER WITHOUT WRITTEN CONSENT.

NICHOLAS O'DWYER
Unit E4, Nutgrove Office Park,
Nutgrove Avenue, Dublin 14
T +353 1 296 9000
F +353 1 296 9001
E dublin@nodwyer.com
W www.nodwyer.com

CLIENT

Comhairle Contae Átha Cliath Theas
South Dublin County Council

Dublin City Council
Comhairle Cathrach Bhaile Átha Cliath

OPW Oifig na nOibreacha Poiblí Office of Public Works

PROJECT

RIVER PODDLE
FLOOD ALLEVIATION SCHEME

TITLE

TYMON PARK LAYOUT PLAN
& SECTION - SHEET 5

SCALES	DRAWN	CHECKED	APPROVED
1:500 @ A1 1:200 @ A1	M. Cheevers	B. Twomey	B. Dunphy
	DATE 19.07.2019	DATE 19.07.2019	DATE 19.07.2019

DRAWING No.	REVISION
RPFS-NOD-01-XX-DR-C-08146	P01



1 Existing Site Plan
1:1250


NOTES

1. All Dimensions are in metres (m) unless noted otherwise.
2. All levels are in metres and relate to the Ordnance Survey Datum Malin Head.
3. Includes Ordnance Survey Ireland data reproduced under O.S.i. licence number: **2019/23/CCMA/SOUTH DUBLIN COUNTY COUNCIL & 2010/22/CCMA/DUBLIN CITY COUNCIL**
4. Do not scale from Drawings.
5. Proposed works geometry and extents are subject to Detail Design.
6. This drawing should be read in conjunction with other River Poddle Alleviation Scheme Planning Drawings.

LEGEND

	PODDLE RIVER
	SITE BOUNDARY
	EXISTING FOOTPATH
	PROPOSED FOOTPATH
	CONSTRUCTION ACCESS
	PROPOSED RETAINING WALL
	EXISTING SURFACE WATER
	EXISTING CULVERT
	PROPOSED SEALED MANHOLE

KEYPLAN

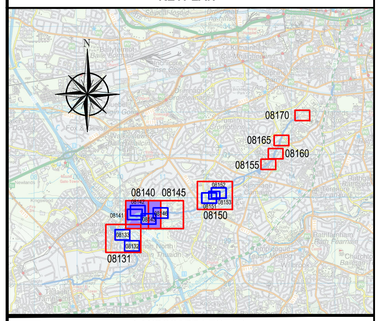

LANDSCAPE LEGEND

	EXISTING TREES - 23No IMPACTED BY WORKS		EXISTING TREES
	PROPOSED TREES		PROPOSED WOODLAND
	EXISTING WOODLAND		EXISTING WOODLAND IMPACTED BY EMBANKMENT
	EXISTING PATHS		REALIGNED PATHS
	EMBANKMENT		EXISTING HEDGE
	EXISTING CONTOURS		CONTOUR REALIGNMENT
	MAXIMUM WATER LEVEL +61.950		PICNIC TABLES

REV	DATE	DESCRIPTION			
P01	FEB 2020	ISSUED FOR PLANNING	M.C.	B.T.	B.D.

PROJECT No.	STATUS	PURPOSE OF USE
20662	A1	PLANNING

COPYRIGHT RESERVED - THIS DRAWING IS NOT TO BE USED FOR A PURPOSE OTHER THAN THAT FOR WHICH IT HAS BEEN ISSUED BY NICHOLAS O'DWYER LTD. NOR IS IT TO BE COPIED OR REPRODUCED IN ANY MANNER WITHOUT WRITTEN CONSENT.

NICHOLAS O'DWYER
Unit E4, Nutgrove Office Park, Nutgrove Avenue, Dublin 14
T +353 1 296 9000
F +353 1 296 9001
E dublin@nodwyer.com
W www.nodwyer.com

CLIENT
Comhairle Contae Átha Cliath Theas
South Dublin County Council

Dublin City Council
Comhairle Cathrach Bhaile Átha Cliath

OPW
Oifig na nOibreacha Poiblí
Office of Public Works

PROJECT
RIVER PODDLE
FLOOD ALLEVIATION SCHEME

TITLE
TYMON PARK
EXISTING SITE LAYOUT

SCALES	DRAWN	CHECKED	APPROVED
1:1250 @ A1	M. Cheevers	B. Twomey	B. Dunphy
	DATE 06.12.2019	DATE 19.07.2019	DATE 06.12.2019

DRAWING No.	REVISION
RPFS-NOD-01-XX-DR-C-08147	P01



SITE AREA = 86,212M² (8.6HA)

O.S.MAP -3327-24, 3327-25, 3327-19, 3327-20

50m 0 50m

SCALE 1 : 1,250

1 Construction Site Plan

1:1250


NOTES

1. All Dimensions are in metres (m) unless noted otherwise.
2. All levels are in metres and relate to the Ordnance Survey Datum Malin Head.
3. Includes Ordnance Survey Ireland data reproduced under O.S.i. licence number: **2019/23/CCMA/SOUTH DUBLIN COUNTY COUNCIL & 2010/22/CCMA/DUBLIN CITY COUNCIL**
4. Do not scale from Drawings.
5. Proposed works geometry and extents are subject to Detail Design.
6. This drawing should be read in conjunction with other River Poddle Alleviation Scheme Planning Drawings.

LEGEND

	PODDLE RIVER
	SITE BOUNDARY
	EXISTING FOOTPATH
	PROPOSED FOOTPATH
	CONSTRUCTION ACCESS
	PROPOSED RETAINING WALL
	EXISTING SURFACE WATER
	EXISTING CULVERT
	PROPOSED SEALED MANHOLE

KEYPLAN

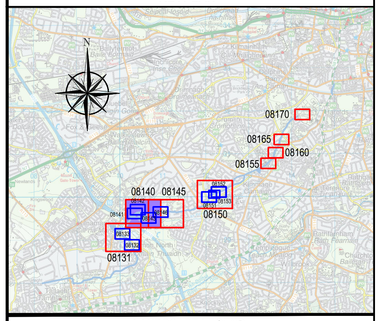

LANDSCAPE LEGEND

	EXISTING TREES - 23No IMPACTED BY WORKS		EXISTING TREES
	PROPOSED TREES		PROPOSED WOODLAND
	EXISTING WOODLAND		EXISTING WOODLAND IMPACTED BY EMBANKMENT
	EXISTING PATHS		REALIGNED PATHS
	EMBANKMENT		EXISTING HEDGE
	EXISTING CONTOURS		CONTOUR REALIGNMENT
	MAXIMUM WATER LEVEL +61.950		PICNIC TABLES

REV	DATE	DESCRIPTION			
P01	FEB 2020	ISSUED FOR PLANNING	M.C.	B.T.	B.D.

PROJECT No.	STATUS	PURPOSE OF USE
20662	A1	PLANNING

COPYRIGHT RESERVED - THIS DRAWING IS NOT TO BE USED FOR A PURPOSE OTHER THAN THAT FOR WHICH IT HAS BEEN ISSUED BY NICHOLAS O'DWYER LTD. NOR IS IT TO BE COPIED OR REPRODUCED IN ANY MANNER WITHOUT WRITTEN CONSENT.

NICHOLAS O'DWYER
Unit E4, Nutgrove Office Park, Nutgrove Avenue, Dublin 14
T +353 1 296 9000
F +353 1 296 9001
E dublin@nodwyer.com
W www.nodwyer.com

CLIENT

Comhairle Contae Átha Cliath Theas
South Dublin County Council

Dublin City Council
Comhairle Cathrach Bhaile Átha Cliath

OPW Oifig na nOibreacha Poiblí Office of Public Works

PROJECT

RIVER PODDLE FLOOD ALLEVIATION SCHEME

TITLE

TYMON PARK CONSTRUCTION SITE LAYOUT

SCALES	DRAWN	CHECKED	APPROVED
1:1250 @ A1	M. Cheevers	B. Twomey	B. Dunphy
	DATE 06.12.2019	DATE 19.07.2019	DATE 06.12.2019

DRAWING No.	REVISION
RPFS-NOD-01-XX-DR-C-08148	P01



1 Final Site Plan
1:1250


NOTES

1. All Dimensions are in metres (m) unless noted otherwise.
2. All levels are in metres and relate to the Ordnance Survey Datum Malin Head.
3. Includes Ordnance Survey Ireland data reproduced under O.S.i. licence number: **2019/23/CCMA/SOUTH DUBLIN COUNTY COUNCIL & 2010/22/CCMA/DUBLIN CITY COUNCIL**
4. Do not scale from Drawings.
5. Proposed works geometry and extents are subject to Detail Design.
6. This drawing should be read in conjunction with other River Poddle Alleviation Scheme Planning Drawings.

LEGEND

	PODDLE RIVER
	SITE BOUNDARY
	EXISTING FOOTPATH
	PROPOSED FOOTPATH
	CONSTRUCTION ACCESS
	PROPOSED RETAINING WALL
	EXISTING SURFACE WATER
	EXISTING CULVERT
	PROPOSED SEALED MANHOLE

KEYPLAN

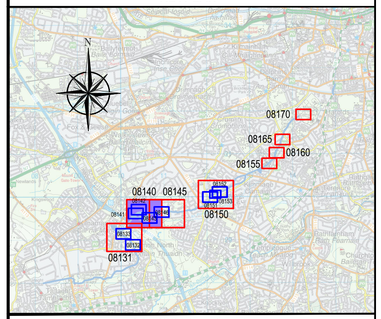

LANDSCAPE LEGEND

	EXISTING TREES - 23No IMPACTED BY WORKS		EXISTING TREES
	PROPOSED TREES		PROPOSED WOODLAND
	EXISTING WOODLAND		EXISTING WOODLAND IMPACTED BY EMBANKMENT
	EXISTING PATHS		REALIGNED PATHS
	EMBANKMENT		EXISTING HEDGE
	EXISTING CONTOURS		CONTOUR REALIGNMENT
	MAXIMUM WATER LEVEL +61.950		PICNIC TABLES

REV	DATE	DESCRIPTION			
P01	FEB 2020	ISSUED FOR PLANNING	M.C.	B.T.	B.D.

PROJECT No.	STATUS	PURPOSE OF USE
20662	A1	PLANNING

COPYRIGHT RESERVED - THIS DRAWING IS NOT TO BE USED FOR A PURPOSE OTHER THAN THAT FOR WHICH IT HAS BEEN ISSUED BY NICHOLAS O'DWYER LTD. NOR IS IT TO BE COPIED OR REPRODUCED IN ANY MANNER WITHOUT WRITTEN CONSENT.

NICHOLAS O'DWYER
Unit E4, Nutgrove Office Park, Nutgrove Avenue, Dublin 14
T +353 1 296 9000
F +353 1 296 9001
E dublin@nodwyer.com
W www.nodwyer.com


CLIENT
Comhairle Contae Átha Cliath Theas
South Dublin County Council
Dublin City Council Comhairle Cathrach Bhaile Átha Cliath
OPW Oifig na nOibreacha Poiblí Office of Public Works

PROJECT
RIVER PODDLE FLOOD ALLEVIATION SCHEME

TITLE
TYMON PARK FINAL SITE LAYOUT

SCALES	DRAWN	CHECKED	APPROVED
1:1250 @ A1	M. Cheevers	B. Twomey	B. Dunphy
	DATE 06.12.2019	DATE 19.07.2019	DATE 06.12.2019

DRAWING No.	REVISION
RPFS-NOD-01-XX-DR-C-08149	P01

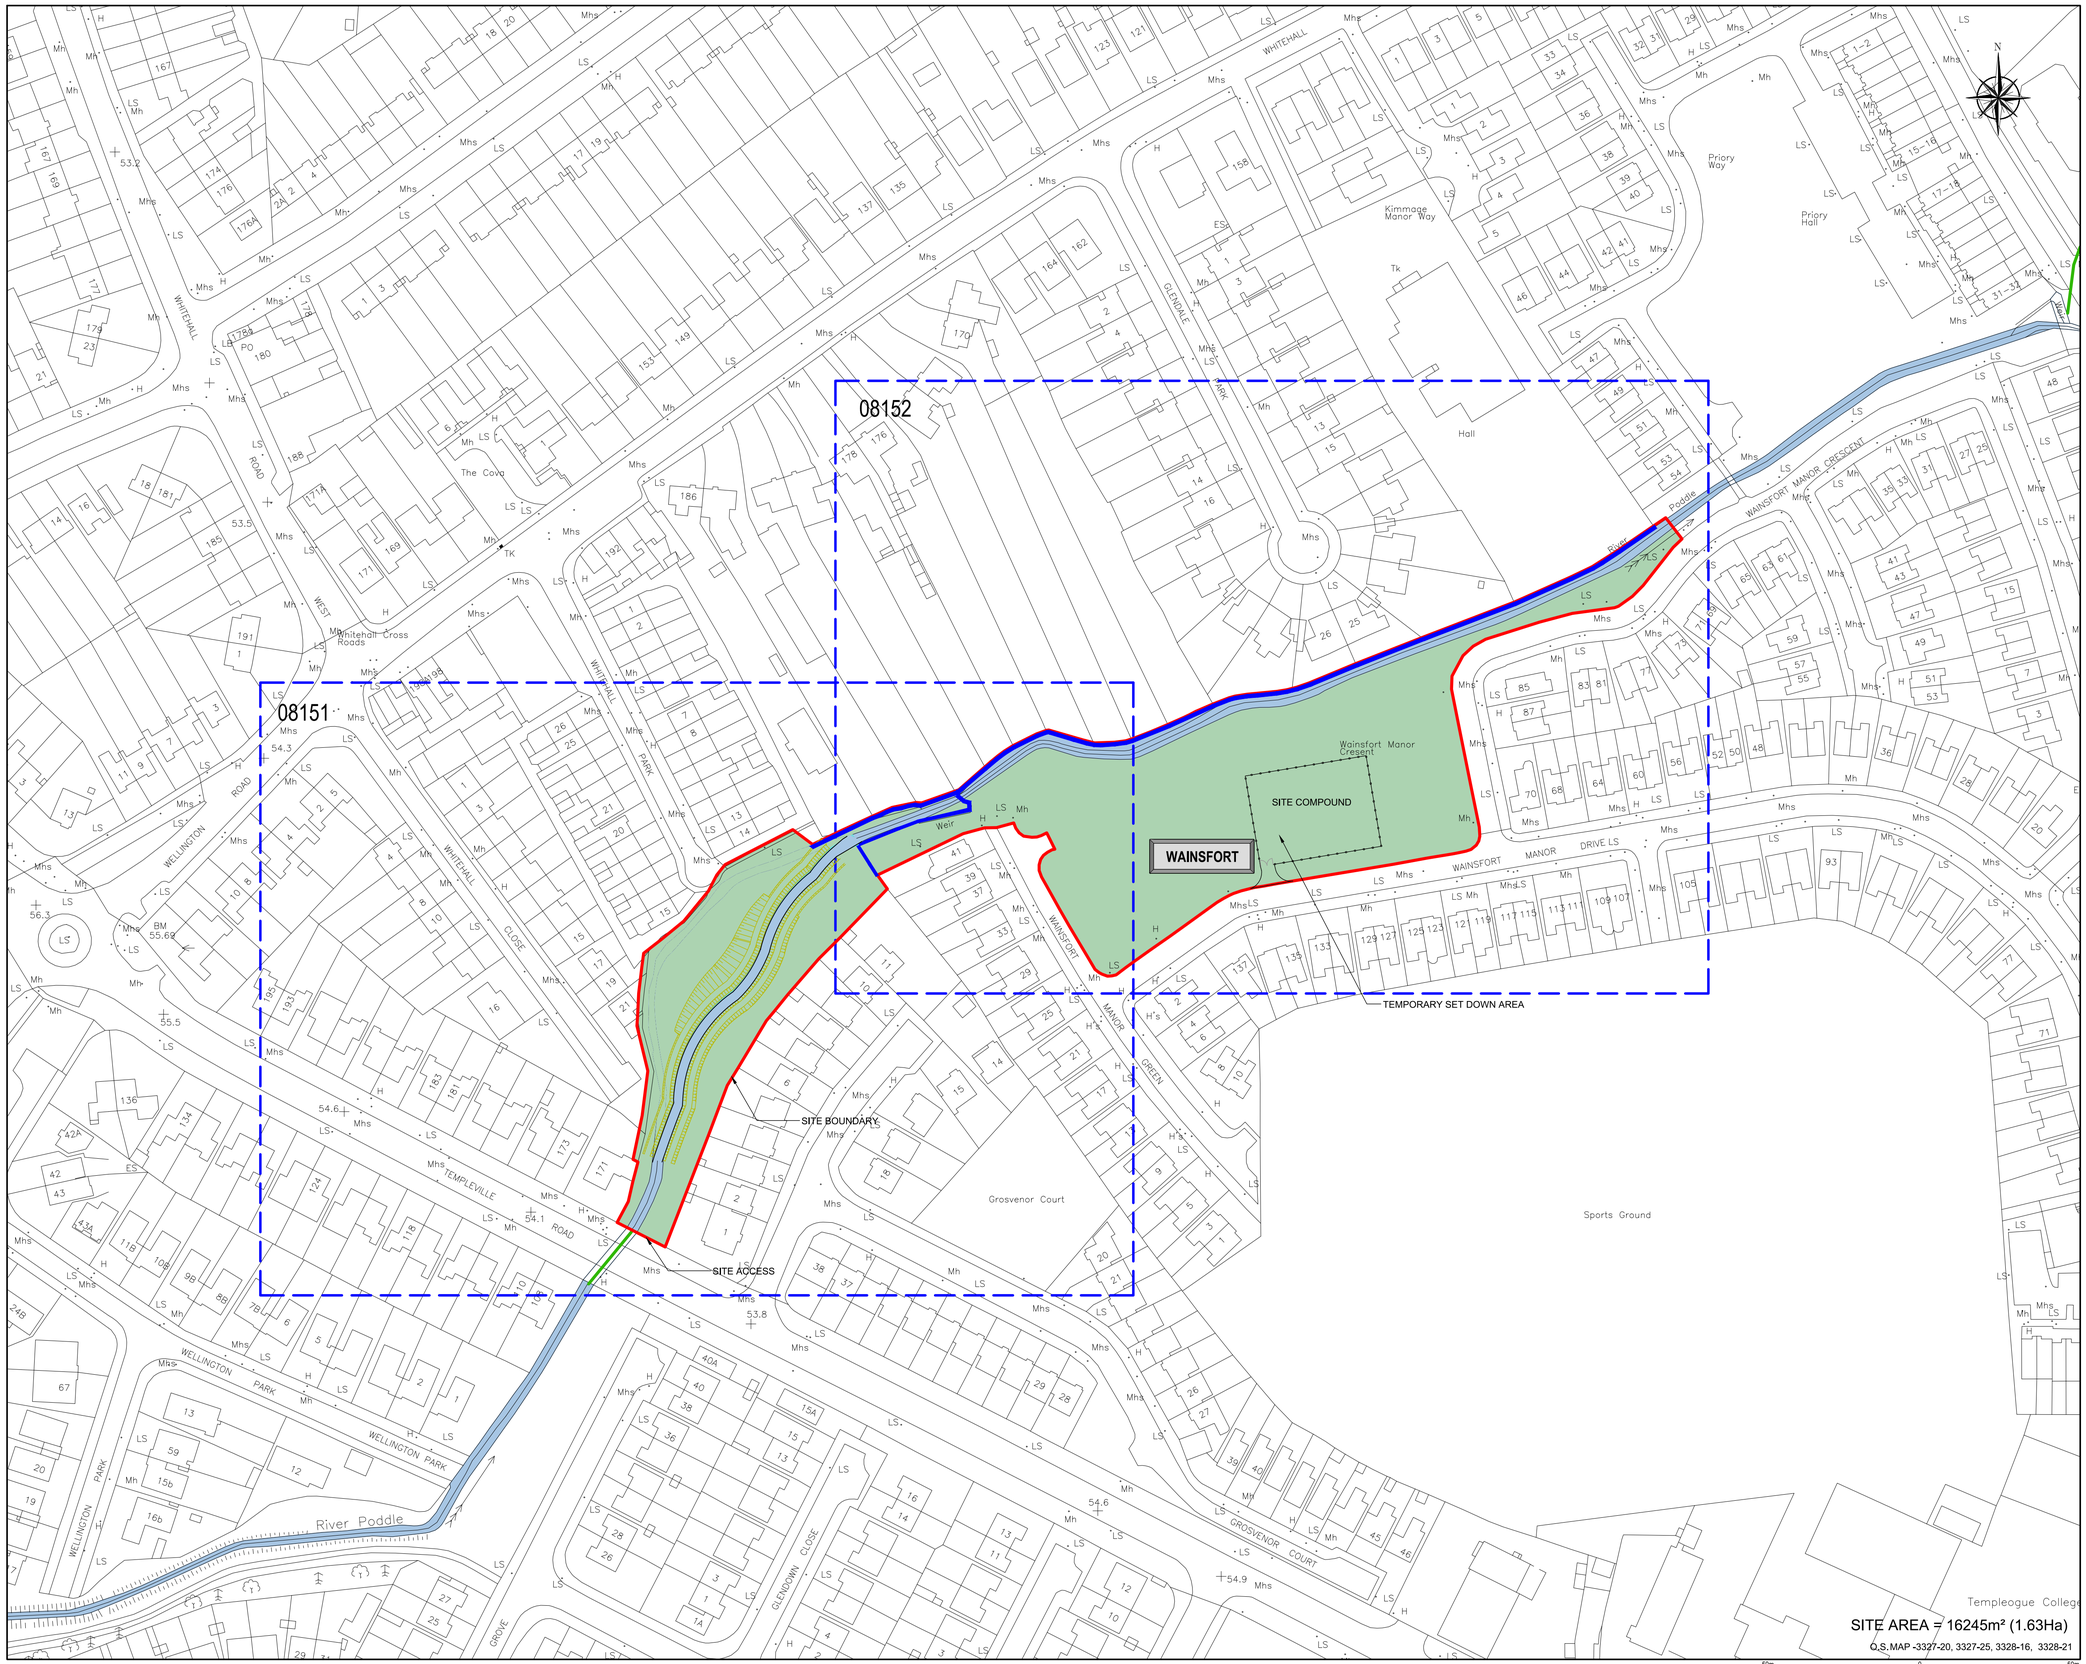

1 Site Location Map
1:1,000


NOTES

1. All Dimensions are in metres (m) unless noted otherwise.
2. All levels are in metres and relate to the Ordnance Survey Datum Malin Head.
3. Includes Ordnance Survey Ireland data reproduced under O.S.i. licence number: **2019/23/CCMA/SOUTH DUBLIN COUNTY COUNCIL & 2010/22/CCMA/DUBLIN CITY COUNCIL**
4. Do not scale from Drawings.
5. Proposed works geometry and extents are subject to Detail Design.
6. This drawing should be read in conjunction with other River Poddle Alleviation Scheme Planning Drawings.

LEGEND

	PODDLE RIVER
	RIVERS - OS MAP
	SITE BOUNDARY
	PROPOSED EMBANKMENT
	PROPOSED FOOTPATH
	PROPOSED RETAINING WALL
	EXISTING SURFACE WATER
	EXISTING CULVERT
	PROPOSED SEALED MANHOLE

KEYPLAN

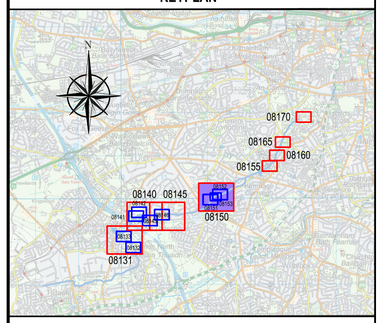

REV	DATE	DESCRIPTION			
P01	FEB 2020	ISSUED FOR PLANNING	M.C.	B.T.	B.D.

PROJECT No.	STATUS	PURPOSE OF USE
20662	A1	PLANNING

COPYRIGHT RESERVED - THIS DRAWING IS NOT TO BE USED FOR A PURPOSE OTHER THAN THAT FOR WHICH IT HAS BEEN ISSUED BY NICHOLAS O'DWYER LTD. NOR IS IT TO BE COPIED OR REPRODUCED IN ANY MANNER WITHOUT WRITTEN CONSENT.

NICHOLAS O'DWYER
Unit E4, Nutgrove Office Park,
Nutgrove Avenue, Dublin 14
T +353 1 296 9000
F +353 1 296 9001
E dublin@nodwyer.com
W www.nodwyer.com


CLIENT
Comhairle Contae Átha Cliath Theas
South Dublin County Council
Dublin City Council
Comhairle Cathrach Bhaile Átha Cliath
OPW Oifig na nOibreacha Poiblí Office of Public Works

PROJECT
RIVER PODDLE
FLOOD ALLEVIATION SCHEME

TITLE
WHITEHALL PARK &
WAINSFORT MANOR CRESCENT
SITE LOCATION MAP


SCALES	DRAWN	CHECKED	APPROVED
1:1000 @ A1	M. Cheevers	B. Twomey	B. Dunphy
	DATE 19.07.2019	DATE 19.07.2019	DATE 19.07.2019

DRAWING No.	REVISION
RPFS-NOD-01-XX-DR-C-08150	P01

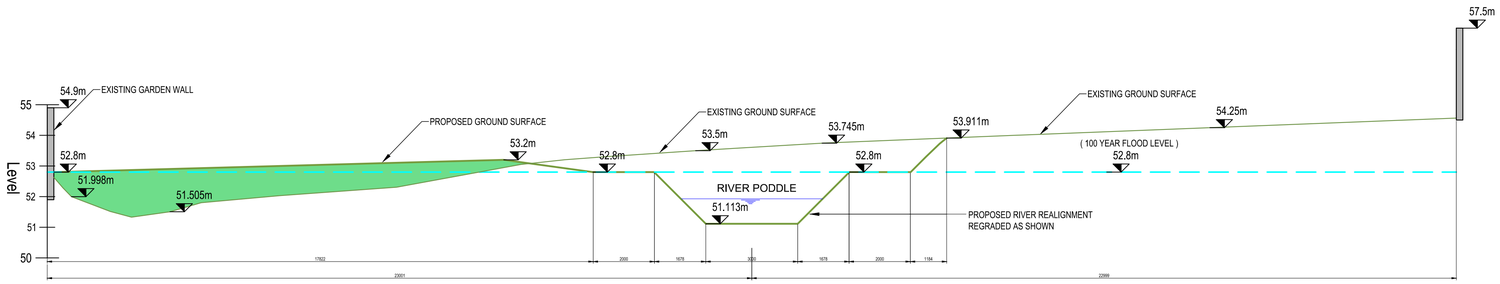


C Proposed Site Section Through Proposed River Realignment

1:100

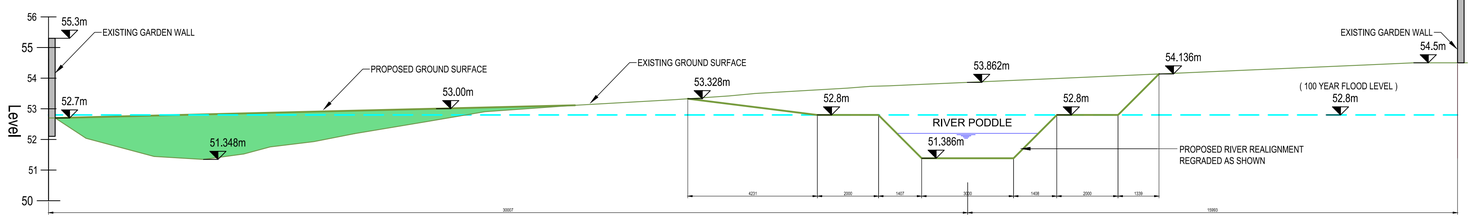

B Proposed Site Section Through Proposed River Realignment

1:100

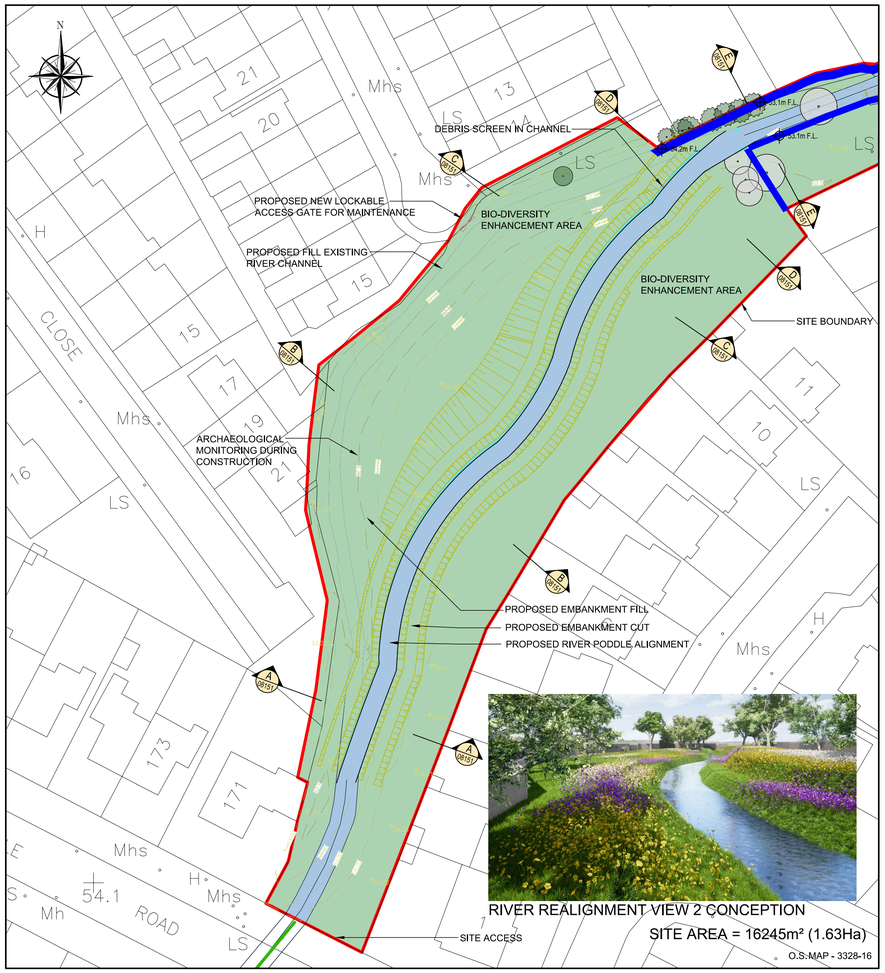


1 Proposed Site Plan

1:500

25m 0 25m

SCALE 1 : 500

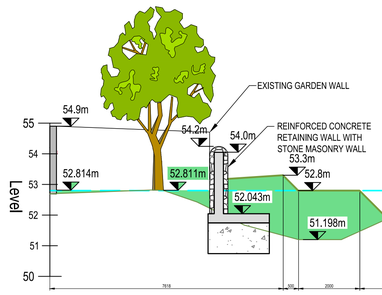


D Proposed Site Section Through Proposed River Realignment

1:100




3 River Realignment View 1 Conception

N.T.S.

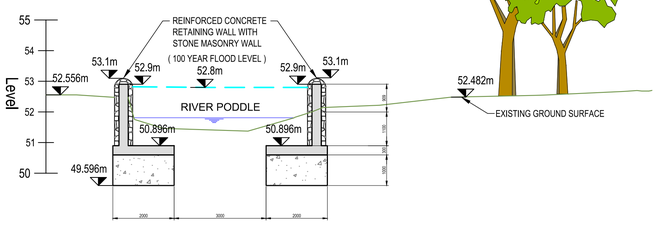


E Proposed Site Section Through Proposed River Realignment

1:100

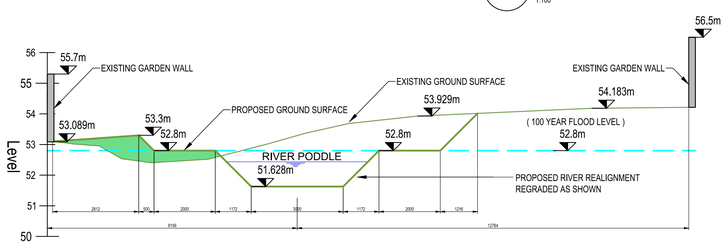


A Proposed Site Section Through Proposed River Realignment


1:100

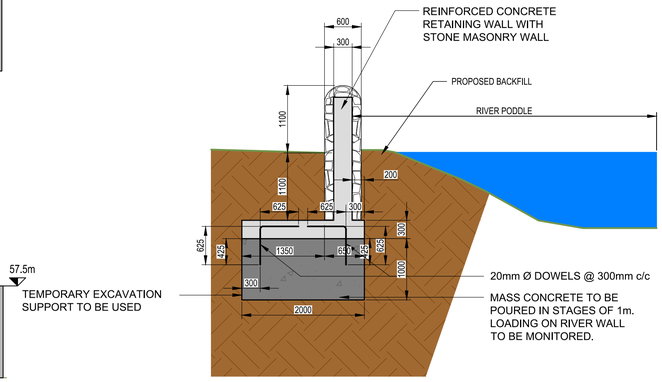

2 Typical Stone Wall Detail

1:50

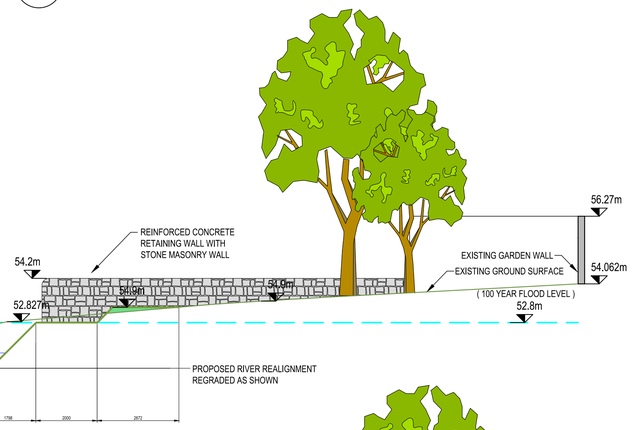

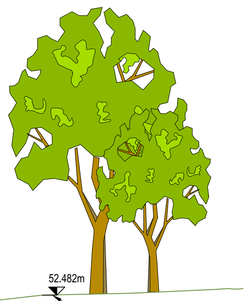


NOTES

1. All Dimensions are in metres (m) unless noted otherwise.
2. All levels are in metres and relate to the Ordnance Survey Datum Malin Head.
3. Includes Ordnance Survey Ireland data reproduced under O.S.i. licence number: **2019/23/CCMA/SOUTH DUBLIN COUNTY COUNCIL & 2010/22/CCMA/DUBLIN CITY COUNCIL**
4. Do not scale from Drawings.
5. Proposed works geometry and extents are subject to Detail Design.
6. This drawing should be read in conjunction with other River Poddle Alleviation Scheme Planning Drawings.

LEGEND

	PODDLE RIVER
	RIVERS - OS MAP
	SITE BOUNDARY
	PROPOSED EMBANKMENT CUT
	PROPOSED EMBANKMENT FILL
	PROPOSED FILL EXISTING RIVER PODDLE ALIGNMENT
	PROPOSED RIVER PODDLE ALIGNMENT
	PROPOSED RETAINING WALL
	EXISTING CULVERT

KEYPLAN

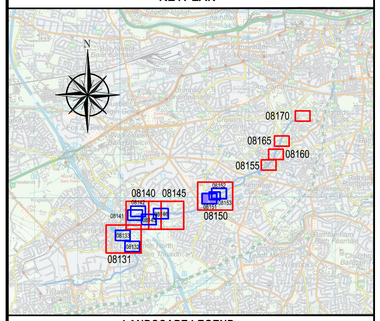

LANDSCAPE LEGEND

	EXISTING TREES TO BE RETAINED		RECONSTRUCTED PATH IN GROUND CONCRETE FINISH
	EXISTING TREES TO BE REMOVED		EXISTING PATH
	PROPOSED TREES	Wall height varies from 200-1500 mm	NEW CONCRETE FLOOD PROTECTION WALL
	RIPARIAN VEGETATION	Defining a diagonal axis through the park	FLOOD WALL RECONFIGURED (SEAT WALL)
	RIVER PODDLE		EXISTING CONCRETE WALL
	EXISTING CONTOURS		EXISTING BRICK WALL

REV	DATE	DESCRIPTION	D	C	A
P01	FEB 2020	ISSUED FOR PLANNING	M.C.	B.T.	B.D.

PROJECT No.	STATUS	PURPOSE OF USE
20662	A1	PLANNING

COPYRIGHT RESERVED - THIS DRAWING IS NOT TO BE USED FOR A PURPOSE OTHER THAN THAT FOR WHICH IT HAS BEEN ISSUED BY NICHOLAS O'DWYER LTD. NOR IS IT TO BE COPIED OR REPRODUCED IN ANY MANNER WITHOUT WRITTEN CONSENT.

NICHOLAS O'DWYER
Unit E4, Nutgrove Office Park, Nutgrove Avenue, Dublin 14
T +353 1 296 9000
F +353 1 296 9001
E dublin@nodwyer.com
W www.nodwyer.com

CLIENT

Comhairle Contae Átha Cliath Theas
South Dublin County Council

Dublin City Council
Comhairle Cathrach Bhaile Átha Cliath

OPW Oifig na nOibreacha Poiblí Office of Public Works

PROJECT

RIVER PODDLE FLOOD ALLEVIATION SCHEME

TITLE

WHITEHALL PARK & WAINSFORT MANOR CRESENT LAYOUT PLAN & SECTION SHEET 1

SCALES	DRAWN	CHECKED	APPROVED
1:500 @ A1 1:100 @ A1 1:50 @ A1	M. Cheevers	B. Twomey	B. Dunphy
	DATE 19.07.2019	DATE 19.07.2019	DATE 19.07.2019

DRAWING No. RPFS-NOD-01-XX-DR-C-08151


REVISION P01

2500mm 0 2500mm


SCALE 1 : 50

5000mm 0 5000mm


SCALE 1 : 100

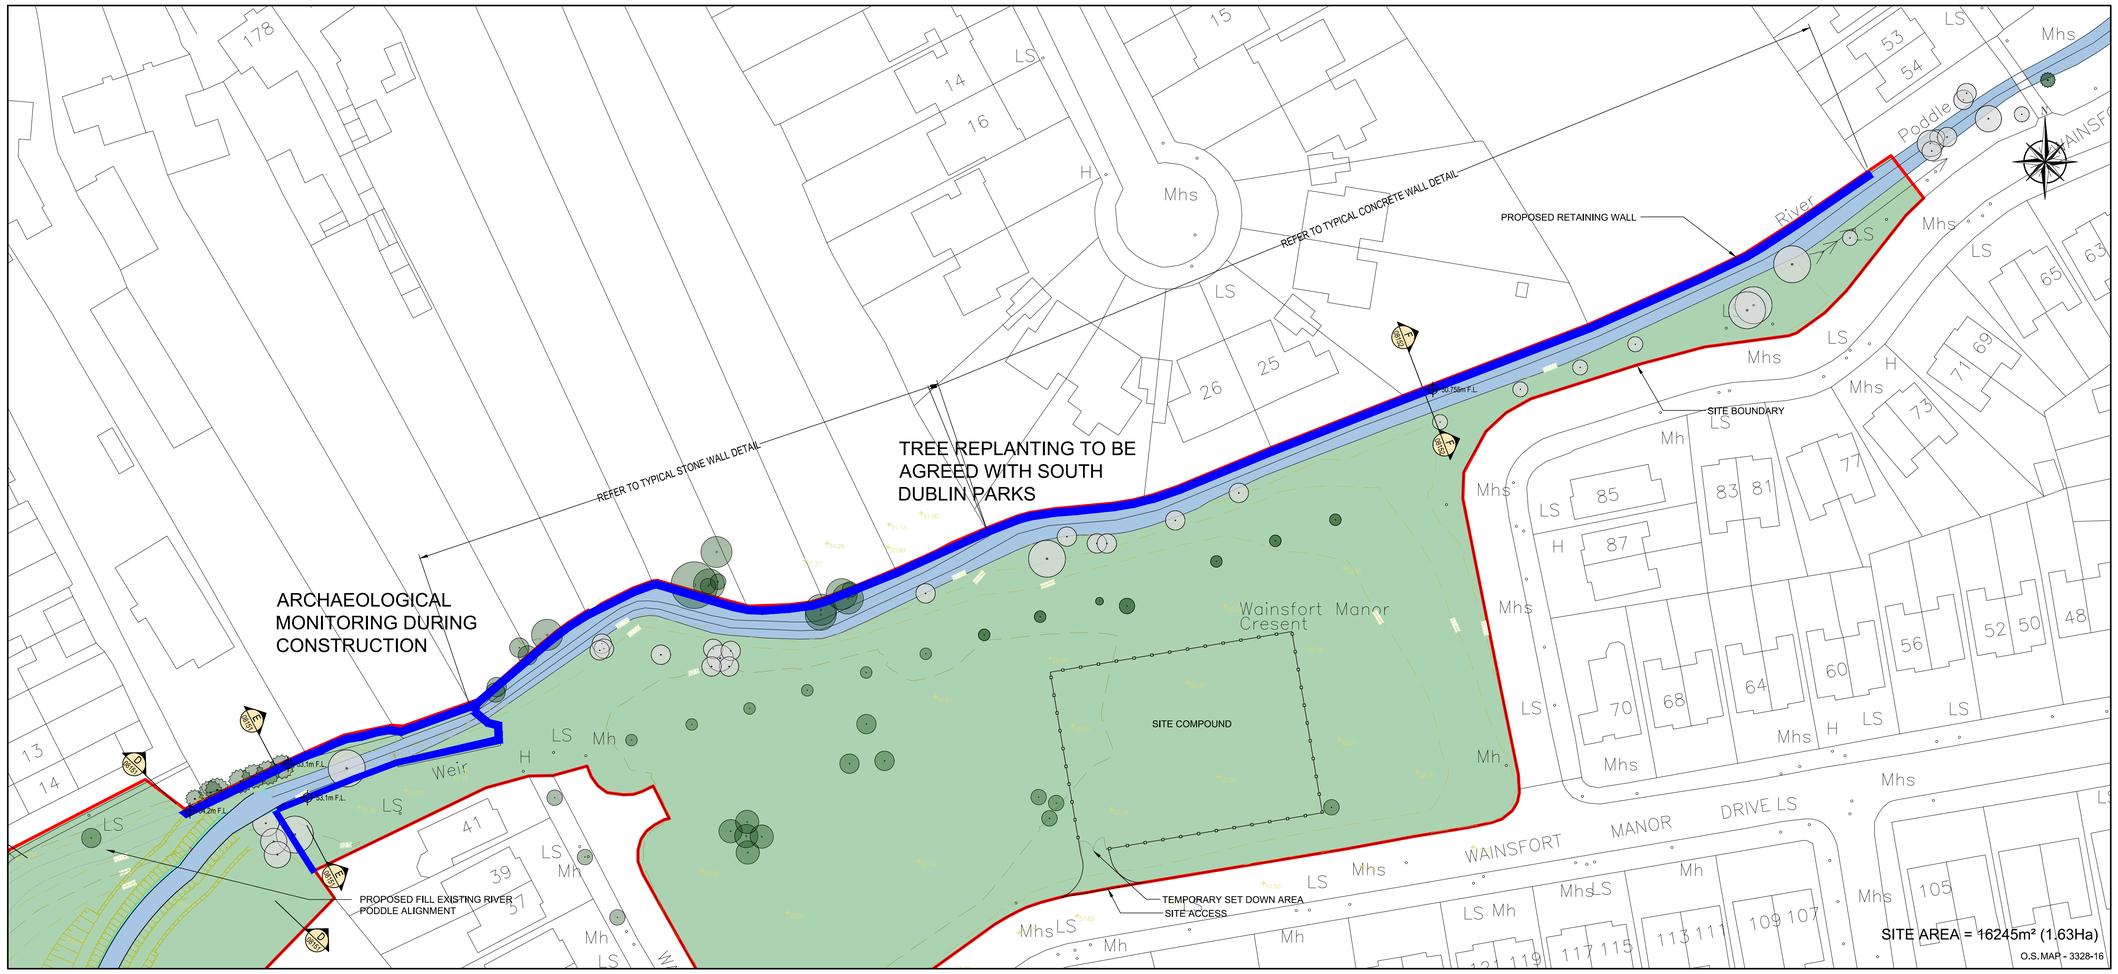


1 Proposed Site Plan
1:500

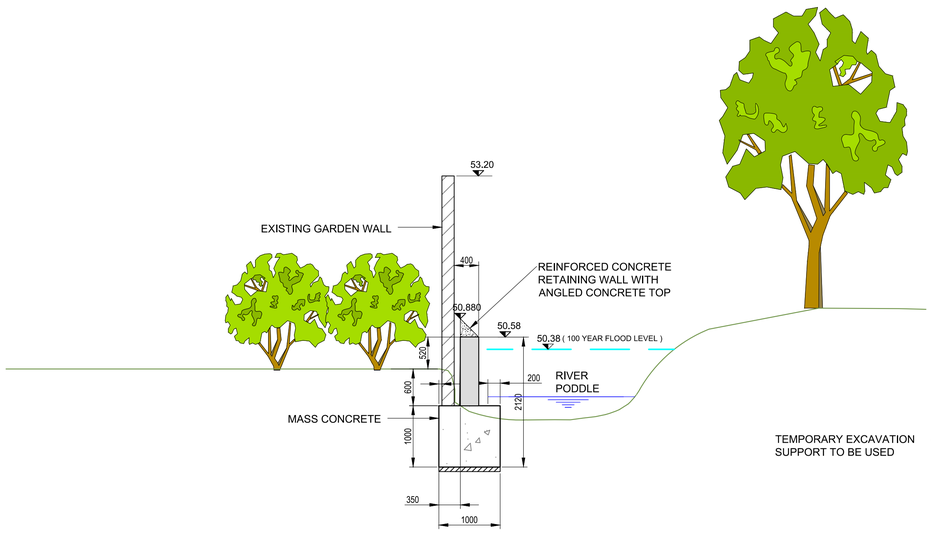

F Proposed Site Section Through Proposed Retaining Wall
1:50

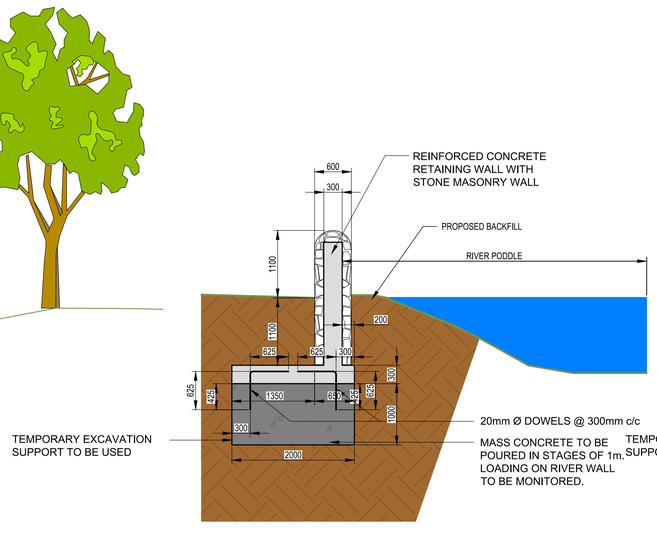

2 Typical Stone Wall Detail
1:50

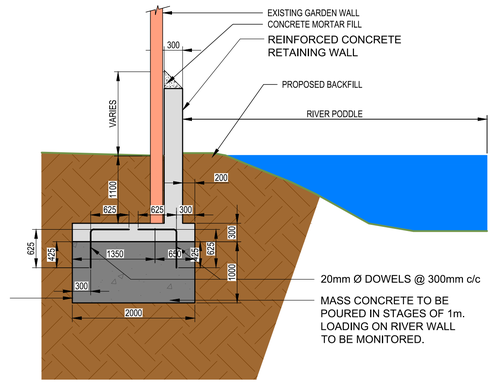

3 Typical Concrete Wall Detail
1:50

2500mm 0 2500mm
SCALE 1 : 50


NOTES

1. All Dimensions are in metres (m) unless noted otherwise.
2. All levels are in metres and relate to the Ordnance Survey Datum Malin Head.
3. Includes Ordnance Survey Ireland data reproduced under O.S.i. licence number: **2019/23/CCMA/SOUTH DUBLIN COUNTY COUNCIL & 2010/22/CCMA/DUBLIN CITY COUNCIL**
4. Do not scale from Drawings.
5. Proposed works geometry and extents are subject to Detail Design.
6. This drawing should be read in conjunction with other River Poddle Alleviation Scheme Planning Drawings.

LEGEND

	PODDLE RIVER
	RIVERS - OS MAP
	SITE BOUNDARY
	PROPOSED EMBANKMENT CUT
	PROPOSED EMBANKMENT FILL
	PROPOSED FILL EXISTING RIVER PODDLE ALIGNMENT
	PROPOSED RIVER PODDLE ALIGNMENT
	PROPOSED RETAINING WALL
	EXISTING CULVERT

KEYPLAN

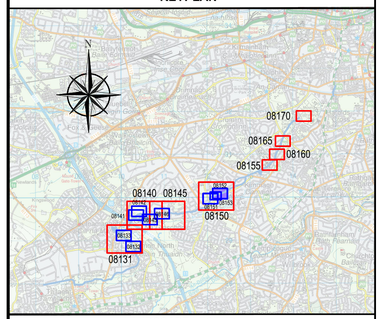

LANDSCAPE LEGEND

	EXISTING TREES TO BE RETAINED		RECONSTRUCTED PATH IN GROUND CONCRETE FINISH
	EXISTING TREES TO BE REMOVED		EXISTING PATH
	PROPOSED TREES	Wall height varies from 200 -1500 mm	NEW CONCRETE FLOOD PROTECTION WALL
	RIPARIAN VEGETATION	Defining a diagonal axis through the point	FLOOD WALL RECONFIGURED (SEAT WALL)
	RIVER PODDLE		EXISTING CONCRETE WALL
	EXISTING CONTOURS		EXISTING BRICK WALL

REV	DATE	DESCRIPTION			
P01	FEB 2020	ISSUED FOR PLANNING	M.C.	B.T.	B.D.

PROJECT No.	STATUS	PURPOSE OF USE
20662	A1	PLANNING

COPYRIGHT RESERVED - THIS DRAWING IS NOT TO BE USED FOR A PURPOSE OTHER THAN THAT FOR WHICH IT HAS BEEN ISSUED BY NICHOLAS O'DWYER LTD. NOR IS IT TO BE COPIED OR REPRODUCED IN ANY MANNER WITHOUT WRITTEN CONSENT.

NICHOLAS O'DWYER
Unit E4, Nutgrove Office Park, Nutgrove Avenue, Dublin 14
T +353 1 296 9000
F +353 1 296 9001
E dublin@nodwyer.com
W www.nodwyer.com

CLIENT
Comhairle Contae Átha Cliath Theas
South Dublin County Council
Dublin City Council Comhairle Cathrach Bhaile Atha Cliath
OPW Oifig na nOibreacha Poiblí Office of Public Works

PROJECT
RIVER PODDLE FLOOD ALLEVIATION SCHEME

TITLE
WHITEHALL PARK & WAINSFORT MANOR CRESCENT LAYOUT PLAN & SECTION SHEET 2

SCALES	DRAWN	CHECKED	APPROVED
1:500 @ A1 1:50 @ A1	M. Cheevers	B. Twomey	B. Dunphy
	DATE 08.08.2019	DATE 08.08.2019	DATE 08.08.2019

DRAWING No.	REVISION
RPFS-NOD-01-XX-DR-C-08152	P01




1 Existing Site Plan

1:1000

50m 0 50m

SCALE 1 : 1,000

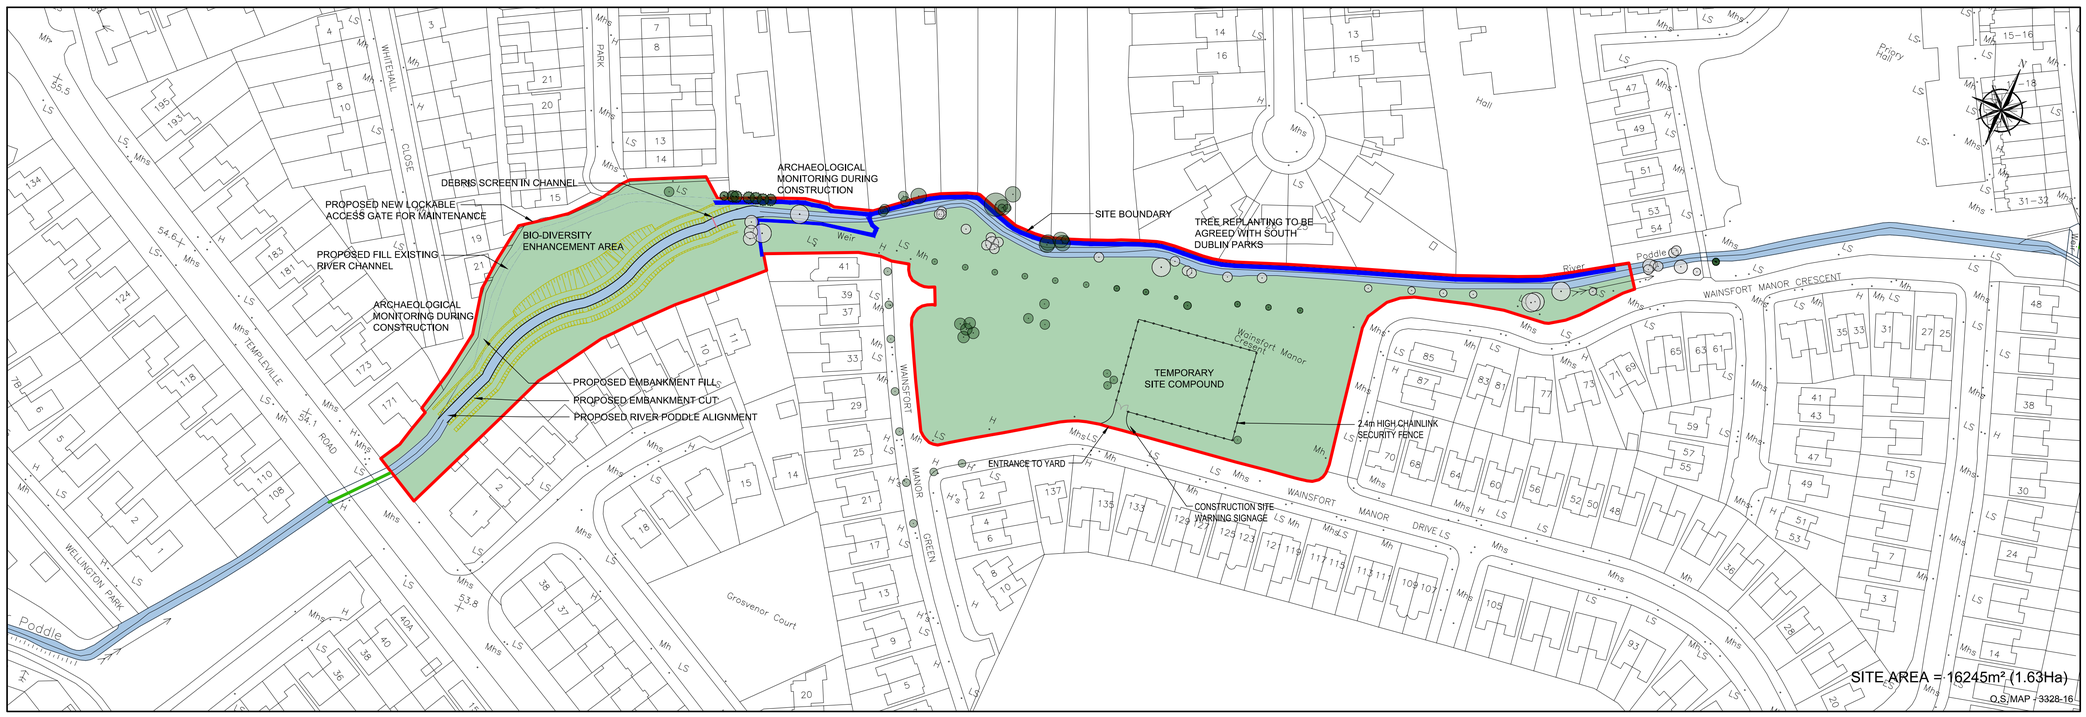

2 Construction Site Plan

1:1000

50m 0 50m

SCALE 1 : 1,000


NOTES

1. All Dimensions are in metres (m) unless noted otherwise.
2. All levels are in metres and relate to the Ordnance Survey Datum Malin Head.
3. Includes Ordnance Survey Ireland data reproduced under O.S.i. licence number: **2019/23/CCMA/SOUTH DUBLIN COUNTY COUNCIL & 2010/22/CCMA/DUBLIN CITY COUNCIL**
4. Do not scale from Drawings.
5. Proposed works geometry and extents are subject to Detail Design.
6. This drawing should be read in conjunction with other River Poddle Alleviation Scheme Planning Drawings.

LEGEND

	PODDLE RIVER
	SITE BOUNDARY
	EXISTING FOOTPATH
	PROPOSED FOOTPATH
	CONSTRUCTION ACCESS
	PROPOSED RETAINING WALL
	EXISTING SURFACE WATER
	EXISTING CULVERT
	PROPOSED SEALED MANHOLE

KEYPLAN

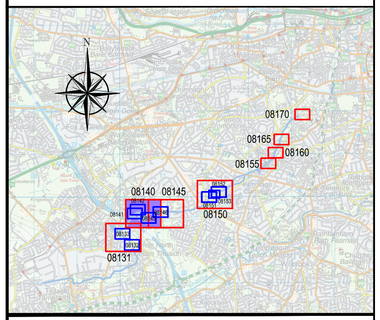

LANDSCAPE LEGEND

	EXISTING TREES - 23No IMPACTED BY WORKS		EXISTING TREES
	PROPOSED TREES		PROPOSED WOODLAND
	EXISTING WOODLAND		EXISTING WOODLAND IMPACTED BY EMBANKMENT
	EXISTING PATHS		REALIGNED PATHS
	EMBANKMENT		EXISTING HEDGE
	EXISTING CONTOURS		CONTOUR REALIGNMENT
	MAXIMUM WATER LEVEL +61.950		PICNIC TABLES

REV	DATE	DESCRIPTION	D	C	A
P01	FEB 2020	ISSUED FOR PLANNING	M.C.	B.T.	B.D.

PROJECT No.	STATUS	PURPOSE OF USE
20662	A1	PLANNING

COPYRIGHT RESERVED - THIS DRAWING IS NOT TO BE USED FOR A PURPOSE OTHER THAN THAT FOR WHICH IT HAS BEEN ISSUED BY NICHOLAS O'DWYER LTD. NOR IS IT TO BE COPIED OR REPRODUCED IN ANY MANNER WITHOUT WRITTEN CONSENT.

NICHOLAS O'DWYER
Unit E4, Nutgrove Office Park, Nutgrove Avenue, Dublin 14
T +353 1 296 9000
F +353 1 296 9001
E dublin@nodwyer.com
W www.nodwyer.com

CLIENT

Comhairle Contae Átha Cliath Theas
South Dublin County Council

Dublin City Council
Comhairle Cathrach Bhaile Átha Cliath

OPW Oifig na nOibreacha Poiblí Office of Public Works

PROJECT

RIVER PODDLE
FLOOD ALLEVIATION SCHEME

TITLE

WHITEHALL PARK &
WAINSFORT MANOR CRESCENT
EXISTING & CONSTRUCTION
SITE LAYOUT

SCALES	DRAWN	CHECKED	APPROVED
1:1000 @ A1	M. Cheevers	B. Twomey	B. Dunphy
	DATE 06.12.2019	DATE 19.07.2019	DATE 06.12.2019

DRAWING No.	REVISION
RPFS-NOD-01-XX-DR-C-08153	P01



1 Final Site Plan
1:1000


NOTES

1. All Dimensions are in metres (m) unless noted otherwise.
2. All levels are in metres and relate to the Ordnance Survey Datum Malin Head.
3. Includes Ordnance Survey Ireland data reproduced under O.S.i. licence number: **2019/23/CCMA/SOUTH DUBLIN COUNTY COUNCIL & 2010/22/CCMA/DUBLIN CITY COUNCIL**
4. Do not scale from Drawings.
5. Proposed works geometry and extents are subject to Detail Design.
6. This drawing should be read in conjunction with other River Poddle Alleviation Scheme Planning Drawings.

LEGEND

	PODDLE RIVER
	SITE BOUNDARY
	EXISTING FOOTPATH
	PROPOSED FOOTPATH
	CONSTRUCTION ACCESS
	PROPOSED RETAINING WALL
	EXISTING SURFACE WATER
	EXISTING CULVERT
	PROPOSED SEALED MANHOLE

KEYPLAN

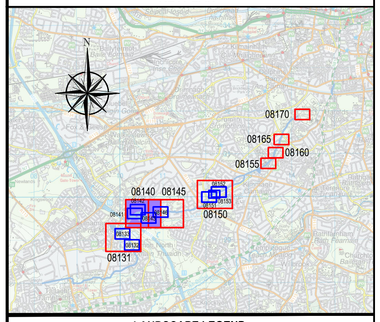

LANDSCAPE LEGEND

	EXISTING TREES - 23No IMPACTED BY WORKS		EXISTING TREES
	PROPOSED TREES		PROPOSED WOODLAND
	EXISTING WOODLAND		EXISTING WOODLAND IMPACTED BY EMBANKMENT
	EXISTING PATHS		REALIGNED PATHS
	EMBANKMENT		EXISTING HEDGE
	EXISTING CONTOURS		CONTOUR REALIGNMENT
	MAXIMUM WATER LEVEL +61.950		PICNIC TABLES

REV	DATE	DESCRIPTION			
P01	FEB 2020	ISSUED FOR PLANNING	M.C.	B.T.	B.D.

PROJECT No.	STATUS	PURPOSE OF USE
20662	A1	PLANNING

COPYRIGHT RESERVED - THIS DRAWING IS NOT TO BE USED FOR A PURPOSE OTHER THAN THAT FOR WHICH IT HAS BEEN ISSUED BY NICHOLAS O'DWYER LTD. NOR IS IT TO BE COPIED OR REPRODUCED IN ANY MANNER WITHOUT WRITTEN CONSENT.

NICHOLAS O'DWYER
Unit E4, Nutgrove Office Park, Nutgrove Avenue, Dublin 14
T +353 1 296 9000
F +353 1 296 9001
E dublin@nodwyer.com
W www.nodwyer.com


CLIENT
Comhairle Contae Átha Cliath Theas
South Dublin County Council
Dublin City Council Comhairle Cathrach Bhaile Atha Cliath
OPW Oifig na nOibreacha Poiblí Office of Public Works

PROJECT
RIVER PODDLE FLOOD ALLEVIATION SCHEME

TITLE
WHITEHALL PARK & WAINSFORT MANOR CRESCENT COMPLETED SITE LAYOUT


SCALES	DRAWN	CHECKED	APPROVED
1:1000 @ A1	M. Cheevers	B. Twomey	B. Dunphy
	DATE 06.12.2019	DATE 19.07.2019	DATE 06.12.2019

DRAWING No.	REVISION
RPFS-NOD-01-XX-DR-C-08154	P01

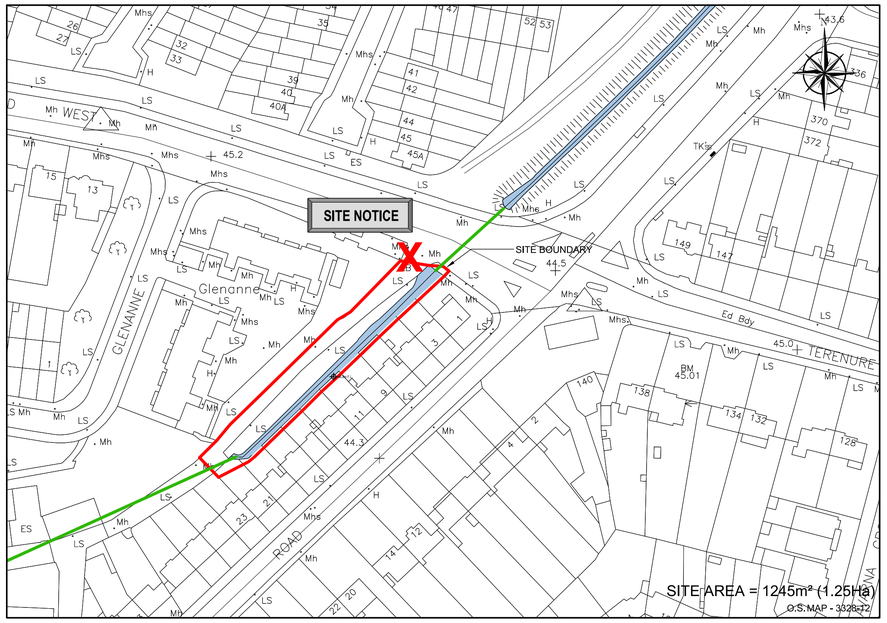


1 Site Location Plan
1:1000

50m 0 50m
SCALE 1 : 1,000

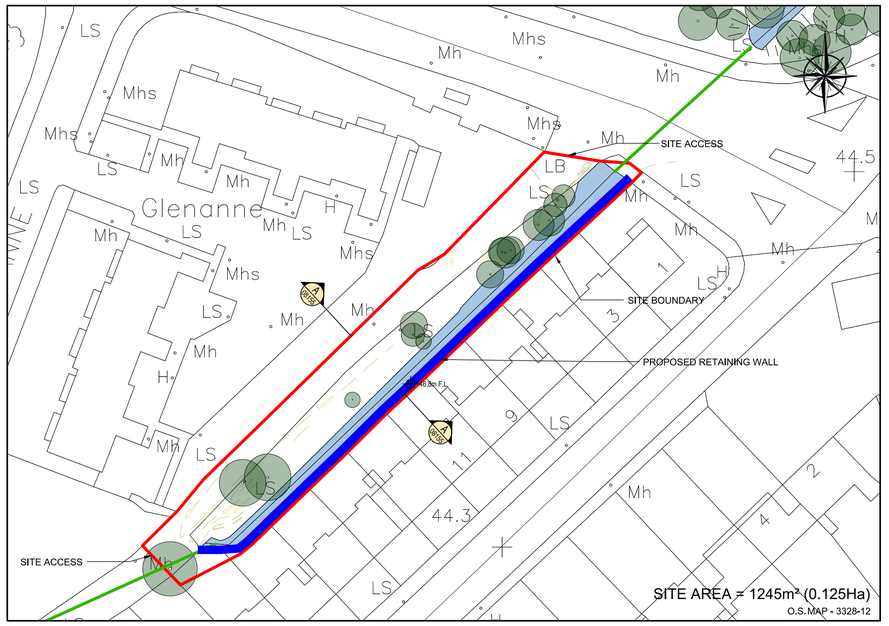

2 Proposed Site Plan
1:500

25m 0 25m
SCALE 1 : 500

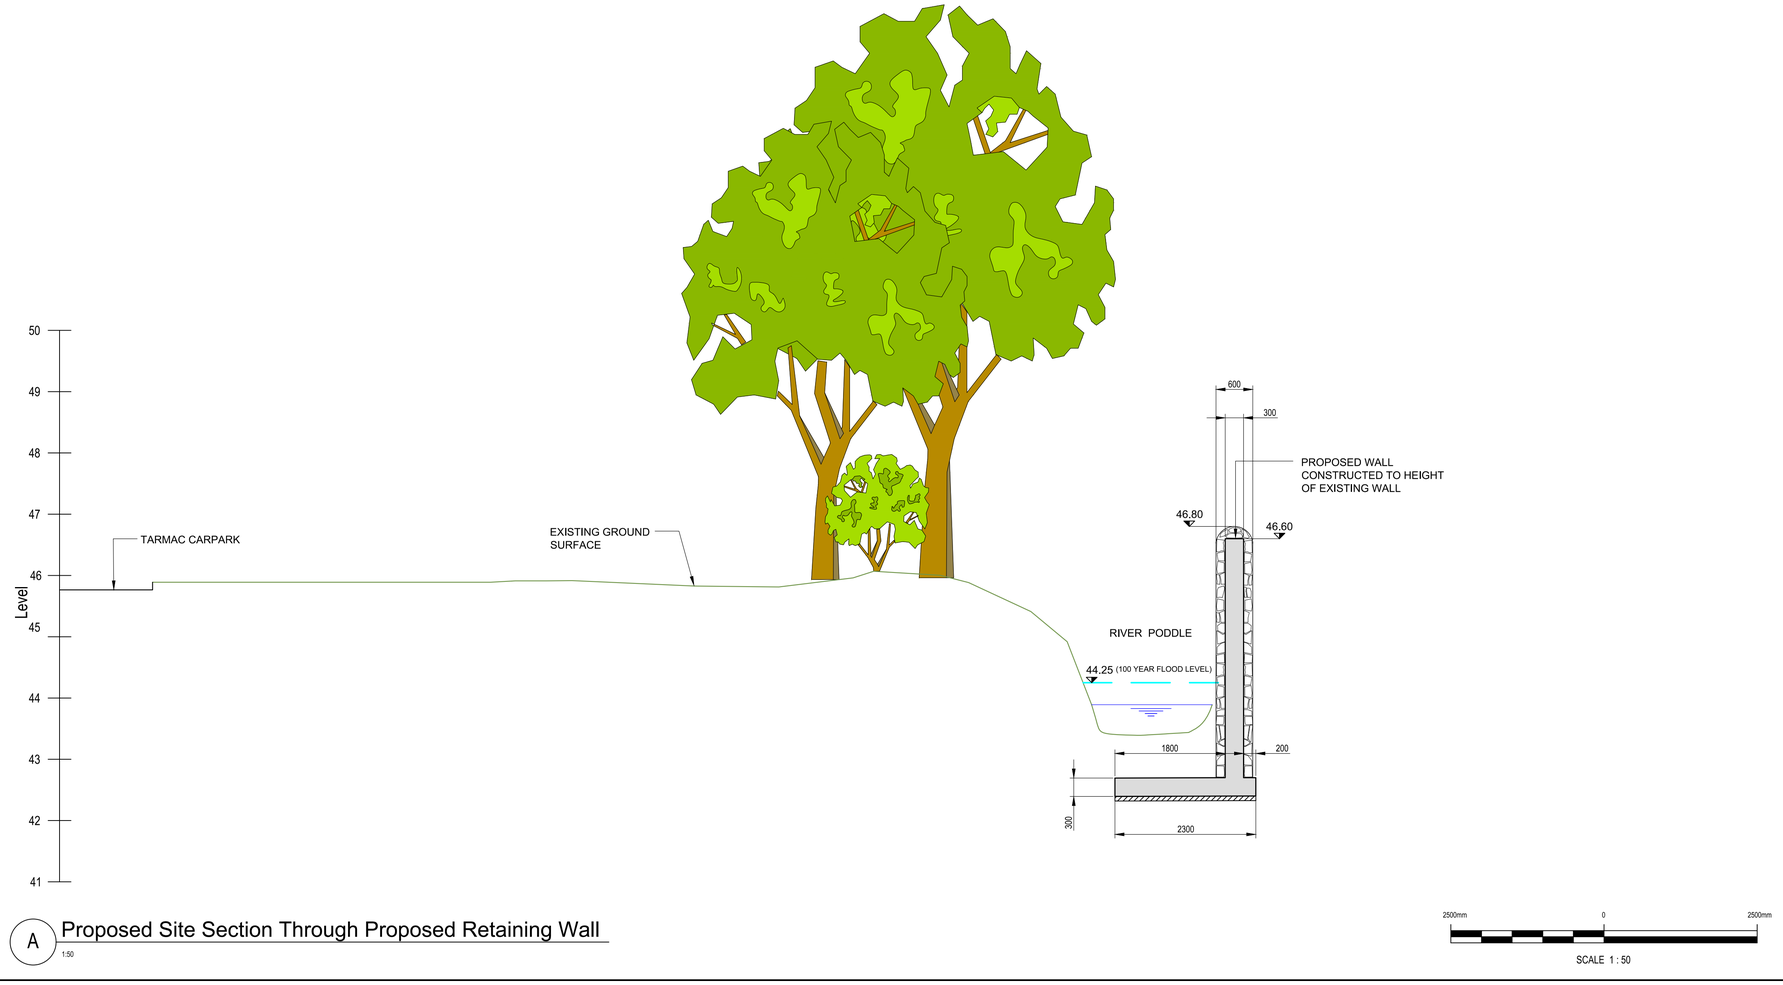

A Proposed Site Section Through Proposed Retaining Wall
1:50

2500mm 0 2500mm
SCALE 1 : 50


NOTES

1. All Dimensions are in metres (m) unless noted otherwise.
2. All levels are in metres and relate to the Ordnance Survey Datum Malin Head.
3. Includes Ordnance Survey Ireland data reproduced under O.S.i. licence number: **2019/23/CCMA/SOUTH DUBLIN COUNTY COUNCIL & 2010/22/CCMA/DUBLIN CITY COUNCIL**
4. Do not scale from Drawings.
5. Proposed works geometry and extents are subject to Detail Design.
6. This drawing should be read in conjunction with other River Poddle Alleviation Scheme Planning Drawings.

LEGEND

	PODDLE RIVER
	RIVERS - OS MAP
	SITE BOUNDARY
	PROPOSED EMBANKMENT
	PROPOSED FOOTPATH
	PROPOSED RETAINING WALL
	EXISTING SURFACE WATER
	EXISTING CULVERT
	PROPOSED SEALED MANHOLE

KEYPLAN

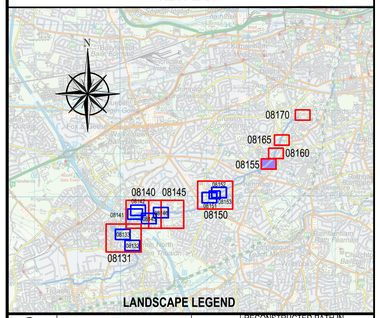

LANDSCAPE LEGEND

	EXISTING TREES TO BE RETAINED		RECONSTRUCTED PATH IN GROUND CONCRETE FINISH
	EXISTING TREES TO BE REMOVED		EXISTING PATH
	PROPOSED TREES	Wall height varies from 200 -1500 mm	NEW CONCRETE FLOOD PROTECTION WALL
	RIPARIAN VEGETATION	Defining a diagonal axis through the park	FLOOD WALL RECONFIGURED (SEAT WALL)
	RIVER PODDLE		EXISTING CONCRETE WALL
	EXISTING CONTOURS		EXISTING BRICK WALL

REV	DATE	DESCRIPTION	D	C	A
P01	FEB 2020	ISSUED FOR PLANNING	M.C.	B.T.	B.D.

PROJECT No.	STATUS	PURPOSE OF USE
20662	A1	PLANNING

COPYRIGHT RESERVED - THIS DRAWING IS NOT TO BE USED FOR A PURPOSE OTHER THAN THAT FOR WHICH IT HAS BEEN ISSUED BY NICHOLAS O'DWYER LTD. NOR IS IT TO BE COPIED OR REPRODUCED IN ANY MANNER WITHOUT WRITTEN CONSENT.

NICHOLAS O'DWYER
Unit E4, Nutgrove Office Park, Nutgrove Avenue, Dublin 14
T +353 1 296 9000
F +353 1 296 9001
E dublin@nodwyer.com
W www.nodwyer.com


CLIENT
Comhairle Contae Átha Cliath Theas
South Dublin County Council
Dublin City Council Comhairle Cathrach Bhaile Átha Cliath
OPW Oifig na nOibreacha Poiblí Office of Public Works

PROJECT
RIVER PODDLE
FLOOD ALLEVIATION SCHEME

TITLE
ST. ANNE'S TERRACE LAYOUT
PLAN AND SECTIONS

SCALES	DRAWN	CHECKED	APPROVED
1:1000 @ A1 1:500 @ A1 1:50 @ A1	M. Cheevers	B. Twomey	B. Dunphy
	DATE 08.08.2019	DATE 08.08.2019	DATE 08.08.2019

DRAWING No.	REVISION
RPFS-NOD-01-XX-DR-C-08155	P01

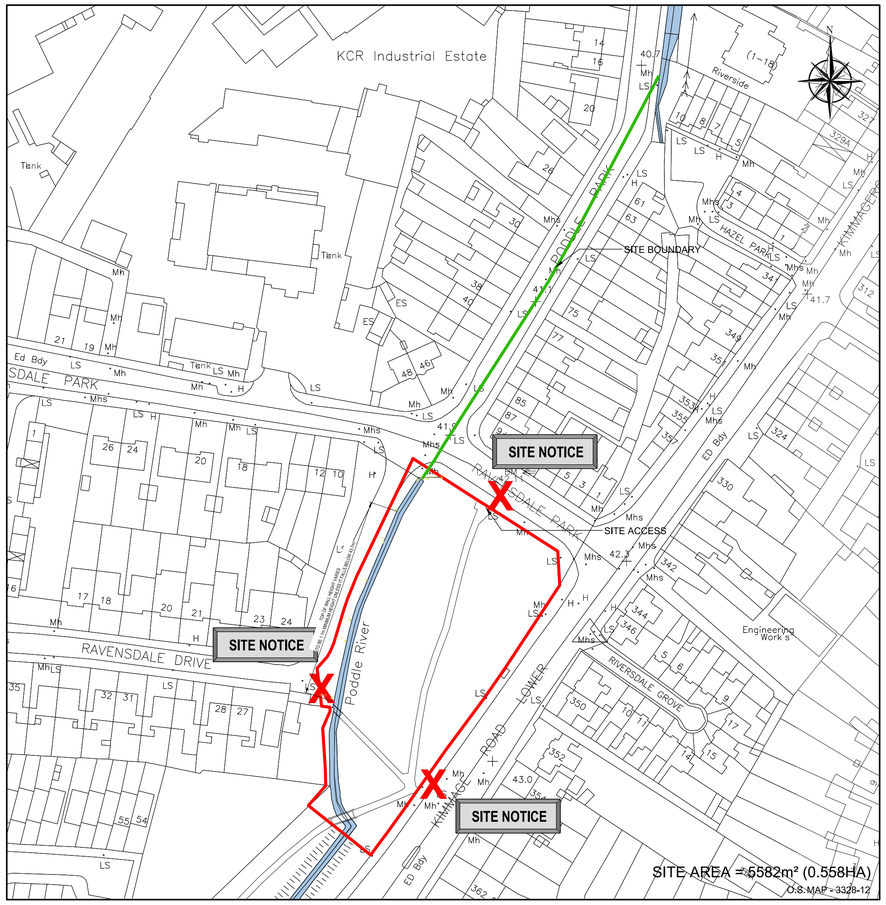


1 Site Location Plan

1:1000



2 Proposed Site Plan

1:500

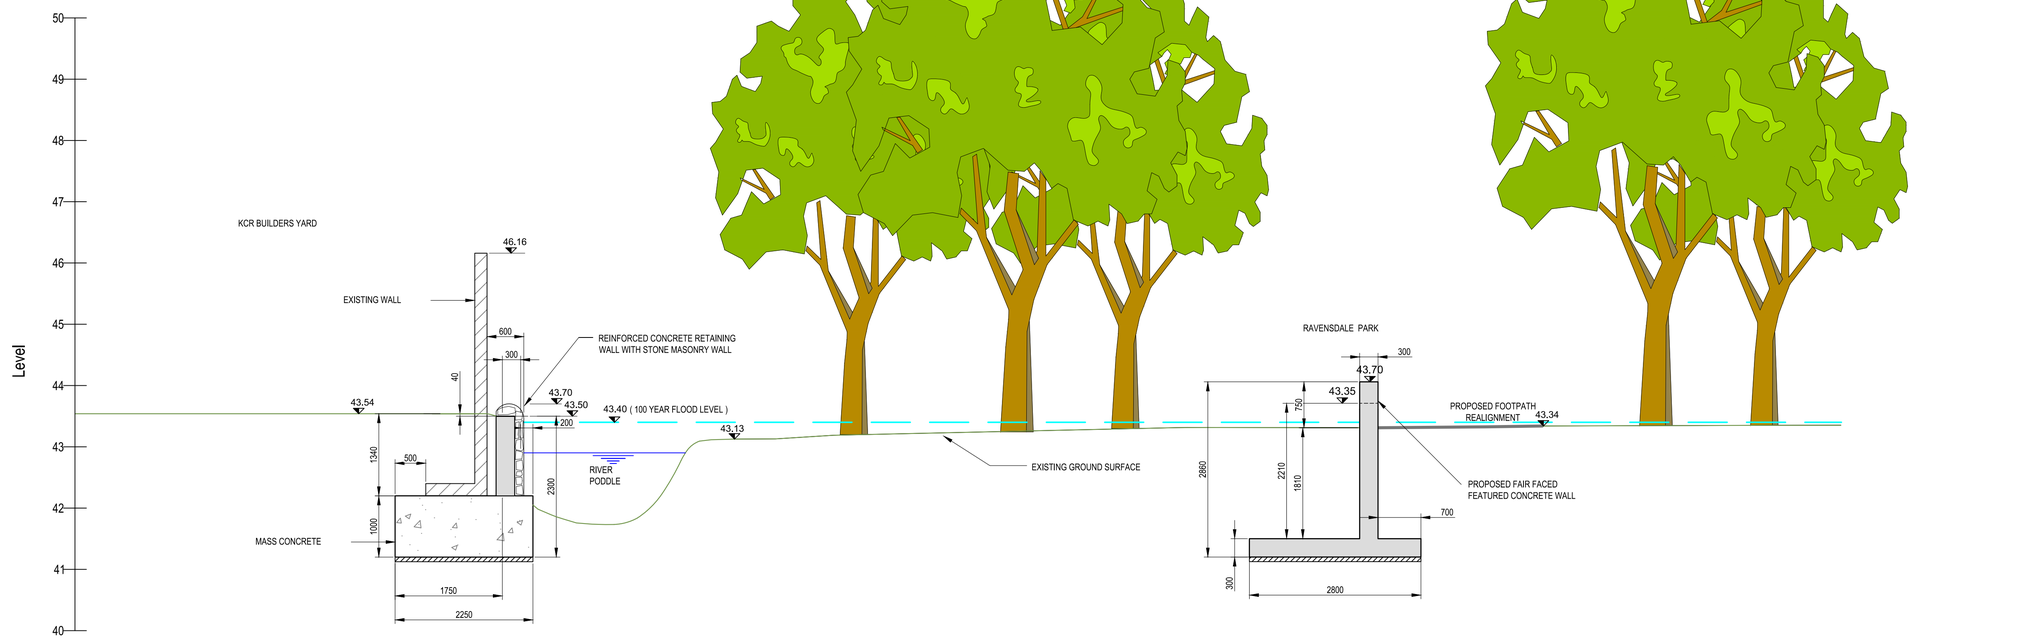

A Proposed Site Section Through Proposed Retaining Wall

1:50


NOTES

1. All Dimensions are in metres (m) unless noted otherwise.
2. All levels are in metres and relate to the Ordnance Survey Datum Malin Head.
3. Includes Ordnance Survey Ireland data reproduced under O.S.i. licence number: **2019/23/CCMA/SOUTH DUBLIN COUNTY COUNCIL & 2010/22/CCMA/DUBLIN CITY COUNCIL**
4. Do not scale from Drawings.
5. Proposed works geometry and extents are subject to Detail Design.
6. This drawing should be read in conjunction with other River Poddle Alleviation Scheme Planning Drawings.

LEGEND

	PODDLE RIVER
	SITE BOUNDARY
	EXISTING FOOTPATH
	PROPOSED FOOTPATH
	CONSTRUCTION ACCESS
	PROPOSED RETAINING WALL
	EXISTING SURFACE WATER
	EXISTING CULVERT
	PROPOSED SEALED MANHOLE

KEYPLAN

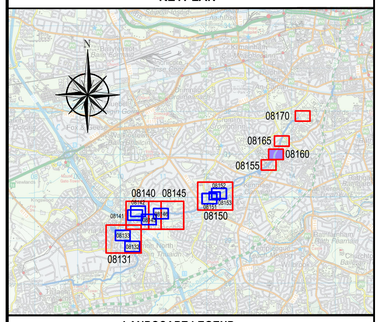

LANDSCAPE LEGEND

	EXISTING TREES TO BE RETAINED		RECONSTRUCTED PATH IN GROUND CONCRETE FINISH
	EXISTING TREES TO BE REMOVED *T841: Acer platanoides T843: Acer platanoides T850: Tilia cordata T851: Tilia cordata T853: Acer platanoides T855: Acer platanoides*		EXISTING PATH
		Wall height varies from 200-1500 mm	NEW CONCRETE FLOOD PROTECTION WALL
	PROPOSED SPECIMEN TREES *Tilia cordata 'Greenspire' n. 3. 2 m clear stem, 18-20 cm girth, 4-6 m ht.*	Defining a diagonal axis through the panel	FLOOD WALL RECONFIGURED (SEAT WALL)
			EXISTING CONCRETE WALL
	RIPARIAN VEGETATION		EXISTING BRICK WALL
	RIVER PODDLE		**EXISTING CONTOURS**

REV	DATE	DESCRIPTION	D	C	A
P01	FEB 2020	ISSUED FOR PLANNING	M.C.	B.T.	B.D.

PROJECT No.	STATUS	PURPOSE OF USE
20662	A1	PLANNING

COPYRIGHT RESERVED - THIS DRAWING IS NOT TO BE USED FOR A PURPOSE OTHER THAN THAT FOR WHICH IT HAS BEEN ISSUED BY NICHOLAS O'DWYER LTD. NOR IS IT TO BE COPIED OR REPRODUCED IN ANY MANNER WITHOUT WRITTEN CONSENT.

NICHOLAS O'DWYER
Unit E4, Nutgrove Office Park, Nutgrove Avenue, Dublin 14
T +353 1 296 9000
F +353 1 296 9001
E dublin@nodwyer.com
W www.nodwyer.com

CLIENT

Comhairle Contae Átha Cliath Theas
South Dublin County Council

Dublin City Council
Comhairle Cathrach Bhaile Átha Cliath

OPW Oifig na nOibreacha Poiblí Office of Public Works

PROJECT


RIVER PODDLE FLOOD ALLEVIATION SCHEME

TITLE

RAVENSDALE PARK LAYOUT PLAN AND SECTIONS SHEET 1


SCALES	DRAWN	CHECKED	APPROVED
1:1000 @ A1 1:500 @ A1 1:50 @ A1	M. Cheevers	B. Twomey	B. Dunphy
	DATE 08.08.2019	DATE 08.08.2019	DATE 08.08.2019

DRAWING No.	REVISION
RPFS-NOD-01-XX-DR-C-08160	P01

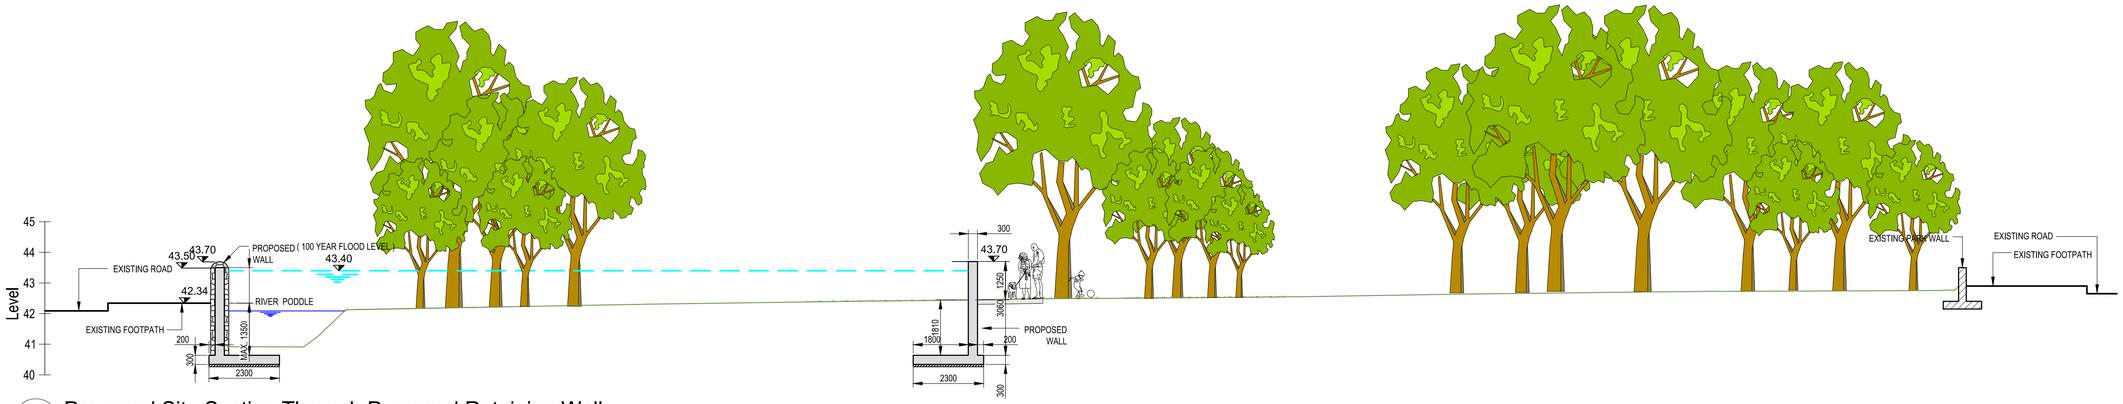


B Proposed Site Section Through Proposed Retaining Wall

1:100

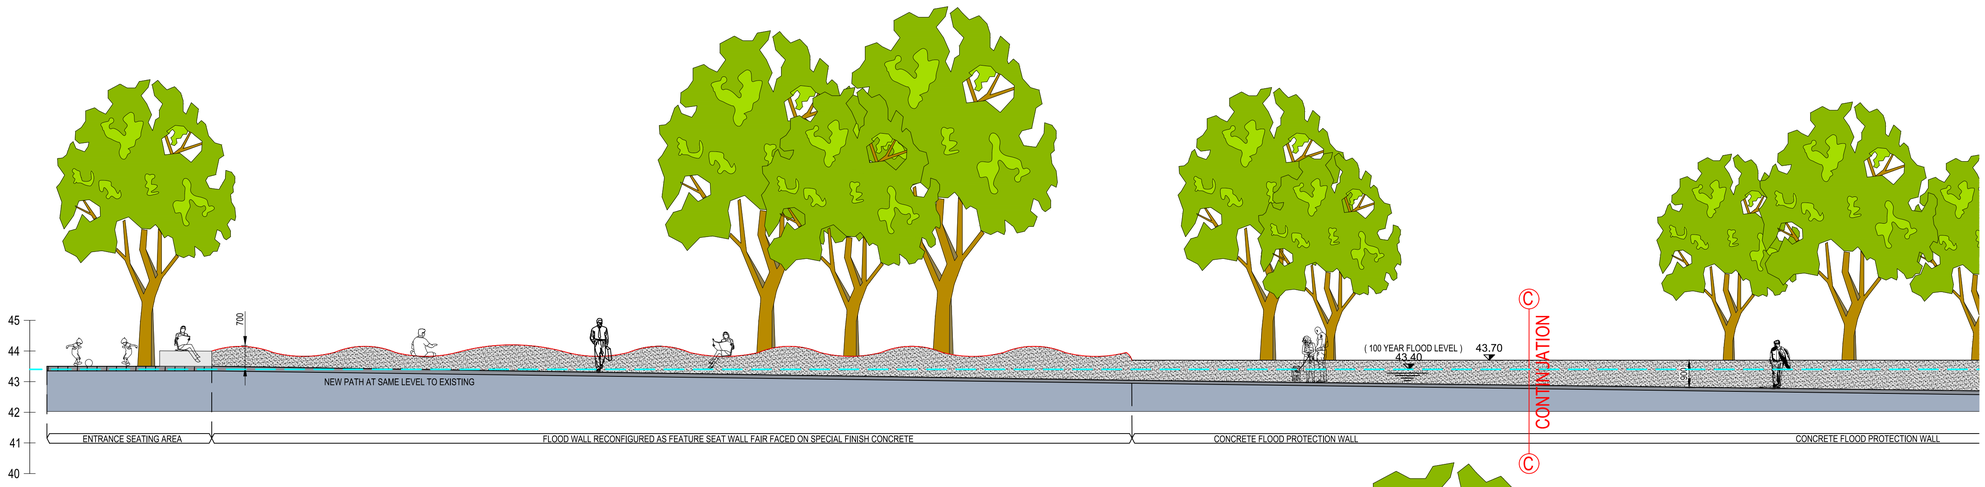

C Proposed Site Section Through Footpath

1:100

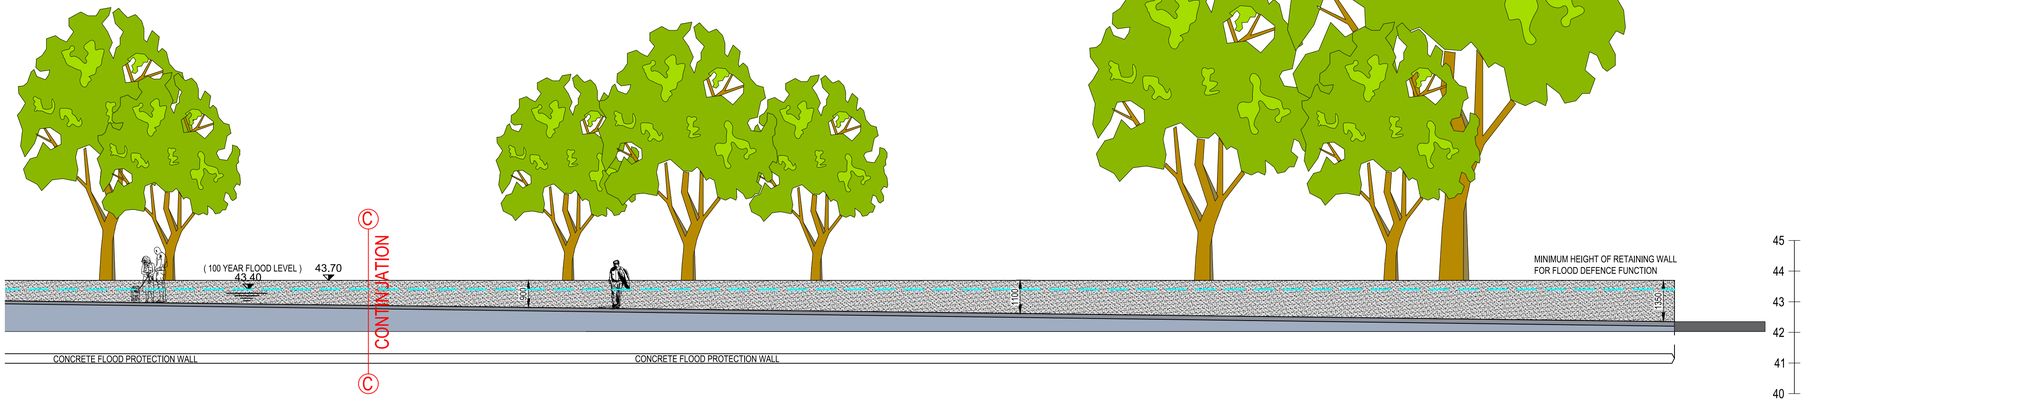

C Proposed Site Section Through Proposed (Continued)

1:100

5000mm 0 5000mm

SCALE 1 : 100


NOTES

1. All Dimensions are in metres (m) unless noted otherwise.
2. All levels are in metres and relate to the Ordnance Survey Datum Malin Head.
3. Includes Ordnance Survey Ireland data reproduced under O.S.I. licence number: **2019/23/CCMA/SOUTH DUBLIN COUNTY COUNCIL & 2010/22/CCMA/DUBLIN CITY COUNCIL**
4. Do not scale from Drawings.
5. Proposed works geometry and extents are subject to Detail Design.
6. This drawing should be read in conjunction with other River Poddle Alleviation Scheme Planning Drawings.

LEGEND

	PODDLE RIVER
	SITE BOUNDARY
	EXISTING FOOTPATH
	PROPOSED FOOTPATH
	CONSTRUCTION ACCESS
	PROPOSED RETAINING WALL
	EXISTING SURFACE WATER
	EXISTING CULVERT
	PROPOSED SEALED MANHOLE

KEYPLAN

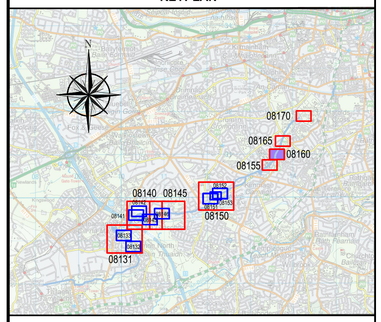

REV	DATE	DESCRIPTION			
P01	FEB 2020	ISSUED FOR PLANNING	M.C.	B.T.	B.D.
			D	C	A

PROJECT No.	STATUS	PURPOSE OF USE
20662	A1	PLANNING

COPYRIGHT RESERVED - THIS DRAWING IS NOT TO BE USED FOR A PURPOSE OTHER THAN THAT FOR WHICH IT HAS BEEN ISSUED BY NICHOLAS O'DWYER LTD. NOR IS IT TO BE COPIED OR REPRODUCED IN ANY MANNER WITHOUT WRITTEN CONSENT.

NICHOLAS O'DWYER
Unit E4, Nutgrove Office Park,
Nutgrove Avenue, Dublin 14
T +353 1 296 9000
F +353 1 296 9001
E dublin@nodwyer.com
W www.nodwyer.com

CLIENT

Comhairle Contae Átha Cliath Theas
South Dublin County Council

Dublin City Council
Comhairle Cathrach Bhaile Átha Cliath

OPW Oifig na nOibreacha Poiblí Office of Public Works

PROJECT

RIVER PODDLE
FLOOD ALLEVIATION SCHEME

TITLE

RAVENSDALE PARK LAYOUT
PLAN AND SECTIONS SHEET 2


SCALES	DRAWN	CHECKED	APPROVED
1:100 @ A1	M. Cheevers	B. Twomey	B. Dunphy
	DATE 08.08.2019	DATE 08.08.2019	DATE 08.08.2019

DRAWING No.	REVISION
RPFS-NOD-01-XX-DR-C-08161	P01




1 Proposed Site Plan
1:200


SCALE 1 : 200

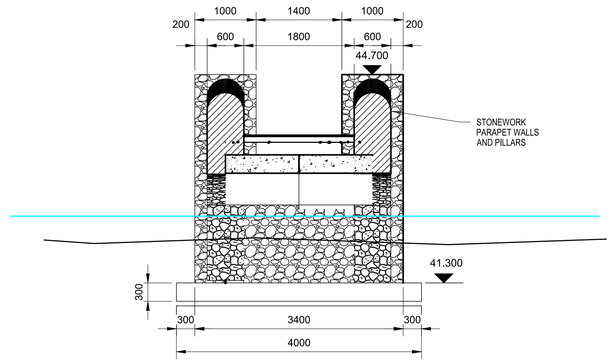


B SECTION B
1 : 50

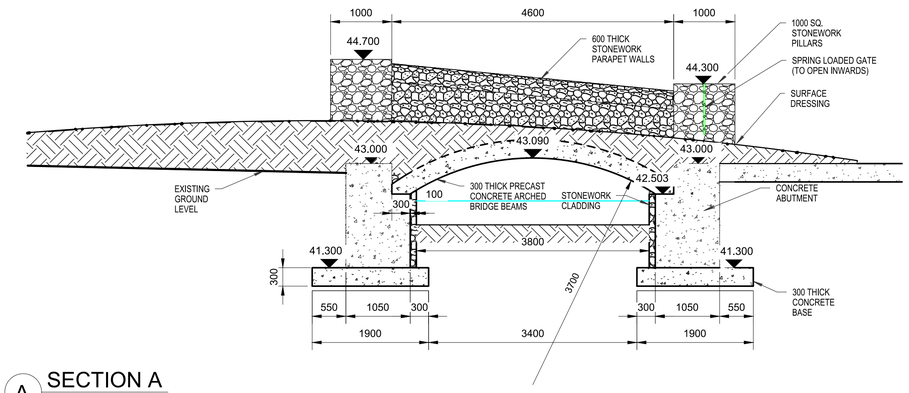

A SECTION A
1 : 50

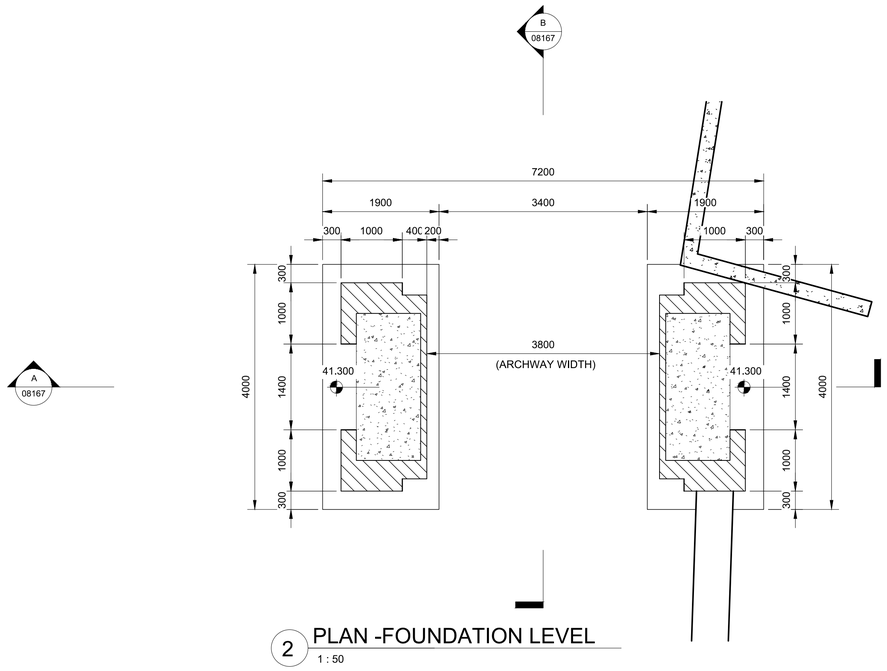

2 PLAN -FOUNDATION LEVEL
1 : 50

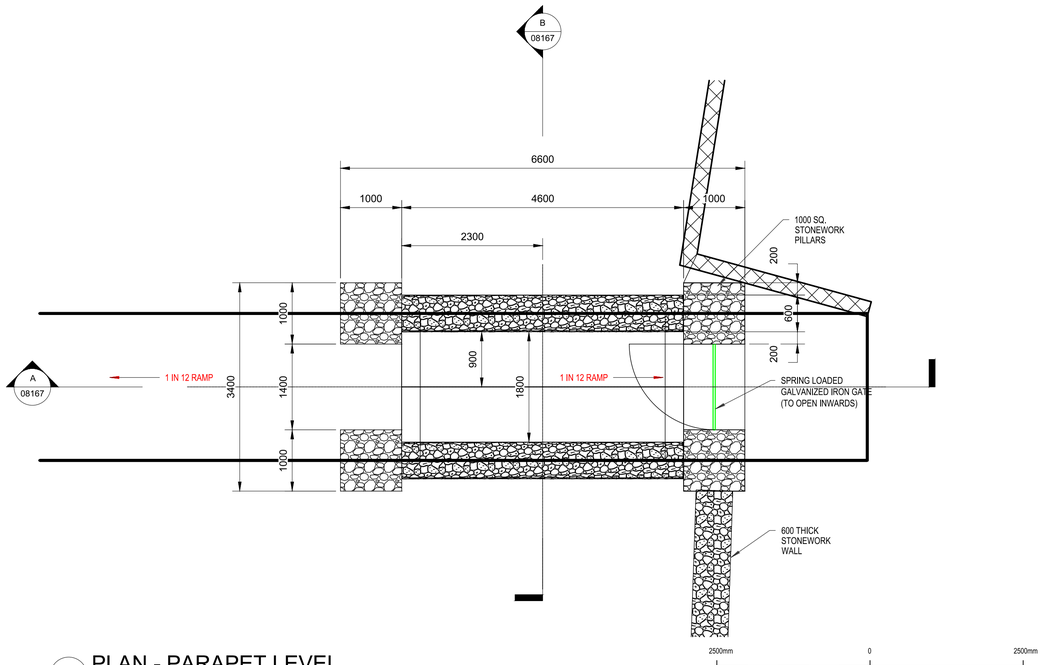

3 PLAN - PARAPET LEVEL
1 : 50

SCALE 1 : 50


NOTES

1. All Dimensions are in metres (m) unless noted otherwise.
2. All levels are in metres and relate to the Ordnance Survey Datum Malin Head.
3. Includes Ordnance Survey Ireland data reproduced under O.S.i. licence number: **2019/23/CCMA/SOUTH DUBLIN COUNTY COUNCIL & 2010/22/CCMA/DUBLIN CITY COUNCIL**
4. Do not scale from Drawings.
5. Proposed works geometry and extents are subject to Detail Design.
6. This drawing should be read in conjunction with other River Poddle Alleviation Scheme Planning Drawings.

LEGEND

	PODDLE RIVER
	SITE BOUNDARY
	EXISTING FOOTPATH
	PROPOSED FOOTPATH
	CONSTRUCTION ACCESS
	PROPOSED RETAINING WALL
	EXISTING SURFACE WATER
	EXISTING CULVERT
	PROPOSED SEALED MANHOLE

KEYPLAN

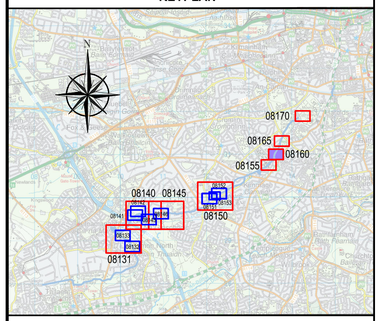

REV	DATE	DESCRIPTION			
P01	FEB 2020	ISSUED FOR PLANNING	M.C.	B.T.	B.D.

PROJECT No.	STATUS	PURPOSE OF USE
20662	A1	PLANNING

COPYRIGHT RESERVED - THIS DRAWING IS NOT TO BE USED FOR A PURPOSE OTHER THAN THAT FOR WHICH IT HAS BEEN ISSUED BY NICHOLAS O'DWYER LTD. NOR IS IT TO BE COPIED OR REPRODUCED IN ANY MANNER WITHOUT WRITTEN CONSENT.

NICHOLAS O'DWYER
Unit E4, Nutgrove Office Park,
Nutgrove Avenue, Dublin 14
T +353 1 296 9000
F +353 1 296 9001
E dublin@nodwyer.com
W www.nodwyer.com

CLIENT

Comhairle Contae Átha Cliath Theas
South Dublin County Council

Dublin City Council
Comhairle Cathrach Bhaile Atha Cliath

OPW
Oifig na nOibreacha Poiblí
Office of Public Works

PROJECT

RIVER PODDLE FLOOD ALLEVIATION SCHEME

TITLE

RAVENSDALE PARK PROPOSED PEDESTRIAN BRIDGE

SCALES	DRAWN	CHECKED	APPROVED
1:200 @ A1 1:50 @ A1	M. Cheevers	B. Twomey	B. Dunphy
	DATE 08.08.2019	DATE 08.08.2019	DATE 08.08.2019

DRAWING No.	REVISION
RPFS-NOD-01-XX-DR-C-08162	P01



1 Existing Site Plan
1:250



2 Construction Site Plan
1:250

10m 0 10m
SCALE 1 : 250


NOTES

1. All Dimensions are in metres (m) unless noted otherwise.
2. All levels are in metres and relate to the Ordnance Survey Datum Malin Head.
3. Includes Ordnance Survey Ireland data reproduced under O.S.i. licence number: **2019/23/CCMA/SOUTH DUBLIN COUNTY COUNCIL & 2010/22/CCMA/DUBLIN CITY COUNCIL**
4. Do not scale from Drawings.
5. Proposed works geometry and extents are subject to Detail Design.
6. This drawing should be read in conjunction with other River Poddle Alleviation Scheme Planning Drawings.

LEGEND

	PODDLE RIVER
	SITE BOUNDARY
	EXISTING FOOTPATH
	PROPOSED FOOTPATH
	CONSTRUCTION ACCESS
	PROPOSED RETAINING WALL
	EXISTING SURFACE WATER
	EXISTING CULVERT
	PROPOSED SEALED MANHOLE

KEYPLAN

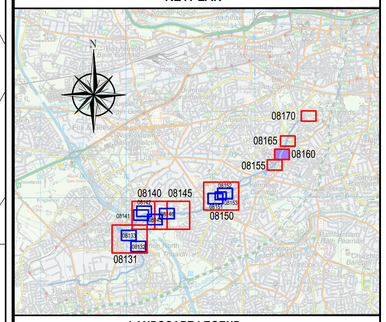

LANDSCAPE LEGEND

	EXISTING TREES TO BE RETAINED		RECONSTRUCTED PATH IN GROUND CONCRETE FINISH
	EXISTING TREES TO BE REMOVED *T841: Acer platanoides T843: Acer platanoides T850: Tilia cordata T851: Tilia cordata T853: Acer platanoides T855: Acer platanoides*		EXISTING PATH
		Wall height varies from 200-1500 mm	NEW CONCRETE FLOOD PROTECTION WALL
	PROPOSED SPECIMEN TREES *Tilia cordata 'Greenspire' n. 3. 2 m clear stem, 18-20 cm girth, 4-6 m ht.*	Defining a diagonal axis through the park	FLOOD WALL RECONFIGURED (SEAT WALL)
			EXISTING CONCRETE WALL
	RIPARIAN VEGETATION		EXISTING BRICK WALL
	RIVER PODDLE		**EXISTING CONTOURS**

REV	DATE	DESCRIPTION	D	C	A
P01	FEB 2020	ISSUED FOR PLANNING	M.C.	B.T.	B.D.

PROJECT No.	STATUS	PURPOSE OF USE
20662	A1	PLANNING

COPYRIGHT RESERVED - THIS DRAWING IS NOT TO BE USED FOR A PURPOSE OTHER THAN THAT FOR WHICH IT HAS BEEN ISSUED BY NICHOLAS O'DWYER LTD. NOR IS IT TO BE COPIED OR REPRODUCED IN ANY MANNER WITHOUT WRITTEN CONSENT.

NICHOLAS O'DWYER
Unit E4, Nutgrove Office Park, Nutgrove Avenue, Dublin 14
T +353 1 296 9000
F +353 1 296 9001
E dublin@nodwyer.com
W www.nodwyer.com

CLIENT
Comhairle Contae Átha Cliath Theas
South Dublin County Council
Dublin City Council Comhairle Cathrach Bhaile Átha Cliath
OPW Oifig na nOibreacha Poiblí Office of Public Works

PROJECT
RIVER PODDLE
FLOOD ALLEVIATION SCHEME

TITLE
RAVENSDALE PARK
EXISTING & CONSTRUCTION LAYOUT

SCALES	DRAWN	CHECKED	APPROVED
1:250 @ A1	M. Cheevers	B. Twomey	B. Dunphy
	DATE 05.12.2019	DATE 05.12.2019	DATE 05.12.2019

DRAWING No.	REVISION
RPFS-NOD-01-XX-DR-C-08163	P01



1 Completed Site Plan
1:250

5000mm 0 5000mm
SCALE 1 : 100


NOTES

1. All Dimensions are in metres (m) unless noted otherwise.
2. All levels are in metres and relate to the Ordnance Survey Datum Malin Head.
3. Includes Ordnance Survey Ireland data reproduced under O.S.i. licence number: **2019/23/CCMA/SOUTH DUBLIN COUNTY COUNCIL & 2010/22/CCMA/DUBLIN CITY COUNCIL**
4. Do not scale from Drawings.
5. Proposed works geometry and extents are subject to Detail Design.
6. This drawing should be read in conjunction with other River Poddle Alleviation Scheme Planning Drawings.

LEGEND

	PODDLE RIVER
	SITE BOUNDARY
	EXISTING FOOTPATH
	PROPOSED FOOTPATH
	CONSTRUCTION ACCESS
	PROPOSED RETAINING WALL
	EXISTING SURFACE WATER
	EXISTING CULVERT
	PROPOSED SEALED MANHOLE

KEYPLAN

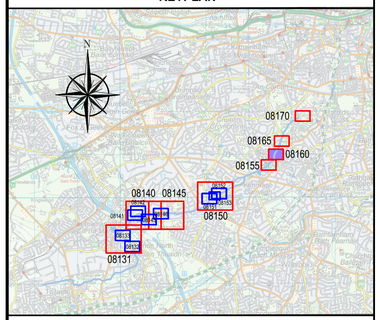

LANDSCAPE LEGEND

	EXISTING TREES TO BE RETAINED		RECONSTRUCTED PATH IN GROUND CONCRETE FINISH
	EXISTING TREES TO BE REMOVED *T841: Acer platanoides T843: Acer platanoides T850: Tilia cordata T851: Tilia cordata T853: Acer platanoides T855: Acer platanoides*		EXISTING PATH
		Wall height varies from 200-1500 mm	NEW CONCRETE FLOOD PROTECTION WALL
	PROPOSED SPECIMEN TREES *Tilia cordata 'Greenspire' n. 3. 2 m clear stem, 18-20 cm girth, 4-6 m ht.*	*Defining a diagonal axis through the pave*	FLOOD WALL RECONFIGURED (SEAT WALL)
			EXISTING CONCRETE WALL
	RIPARIAN VEGETATION		EXISTING BRICK WALL
	RIVER PODDLE		**EXISTING CONTOURS**

REV	DATE	DESCRIPTION			
P01	FEB 2020	ISSUED FOR PLANNING	M.C.	B.T.	B.D.

PROJECT No.	STATUS	PURPOSE OF USE
20662	A1	PLANNING

COPYRIGHT RESERVED - THIS DRAWING IS NOT TO BE USED FOR A PURPOSE OTHER THAN THAT FOR WHICH IT HAS BEEN ISSUED BY NICHOLAS O'DWYER LTD. NOR IS IT TO BE COPIED OR REPRODUCED IN ANY MANNER WITHOUT WRITTEN CONSENT.

NICHOLAS O'DWYER
Unit E4, Nutgrove Office Park, Nutgrove Avenue, Dublin 14
T +353 1 296 9000
F +353 1 296 9001
E dublin@nodwyer.com
W www.nodwyer.com


CLIENT
Comhairle Contae Átha Cliath Theas
South Dublin County Council
Dublin City Council Comhairle Cathrach Bhaile Átha Cliath
OPW Oifig na nOibreacha Poiblí Office of Public Works

PROJECT
RIVER PODDLE
FLOOD ALLEVIATION SCHEME

TITLE
RAVENSDALE PARK
COMPLETED LAYOUT


SCALES	DRAWN	CHECKED	APPROVED
1:250 @ A1	M. Cheevers	B. Twomey	B. Dunphy
	DATE 05.12.2019	DATE 05.12.2019	DATE 05.12.2019

DRAWING No.	REVISION
RPFS-NOD-01-XX-DR-C-08164	P01

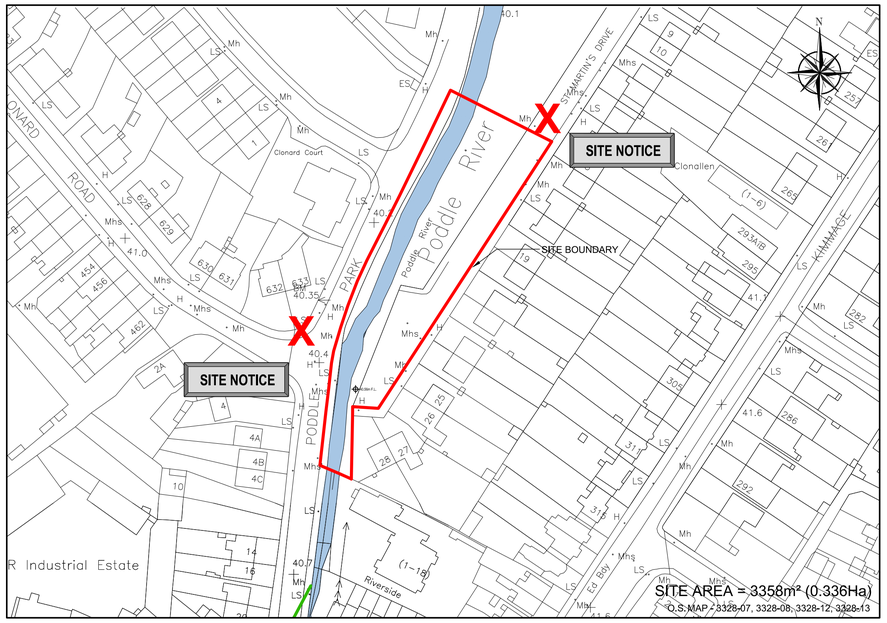


1 Site Location Plan

1:1000

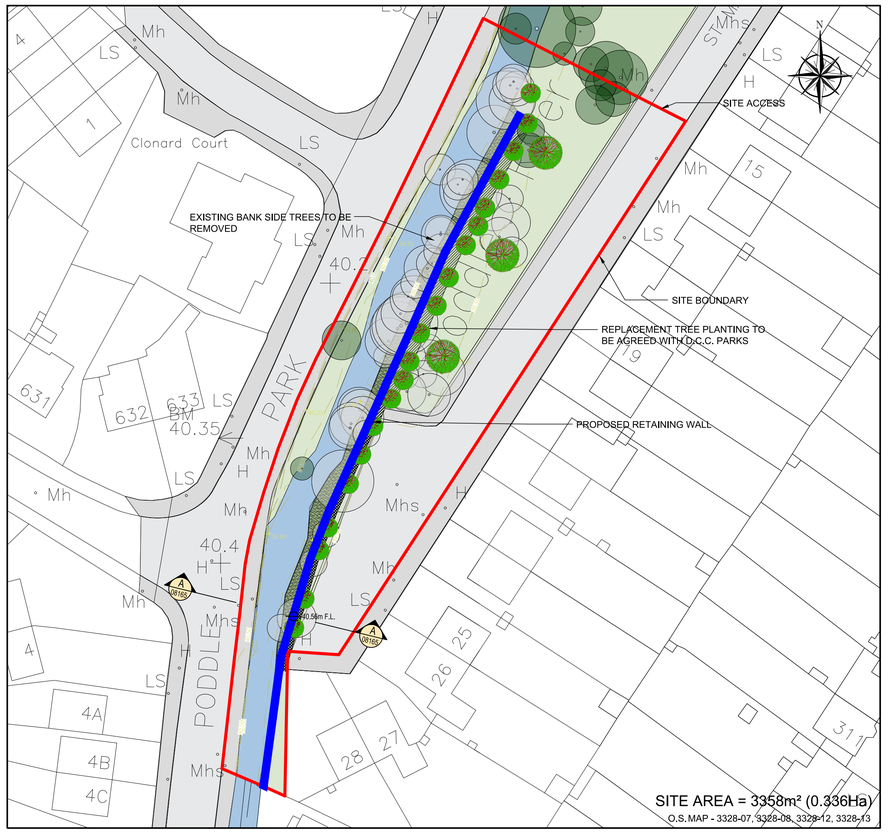


2 Proposed Site Plan

1:500

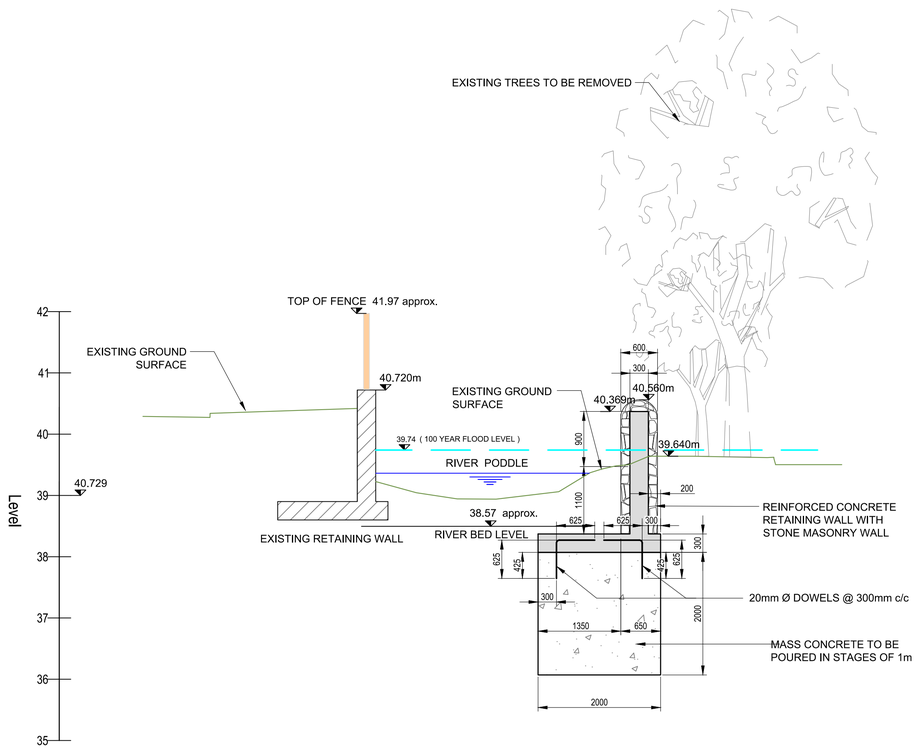

A Proposed Site Section Through Proposed Retaining Wall

1:50

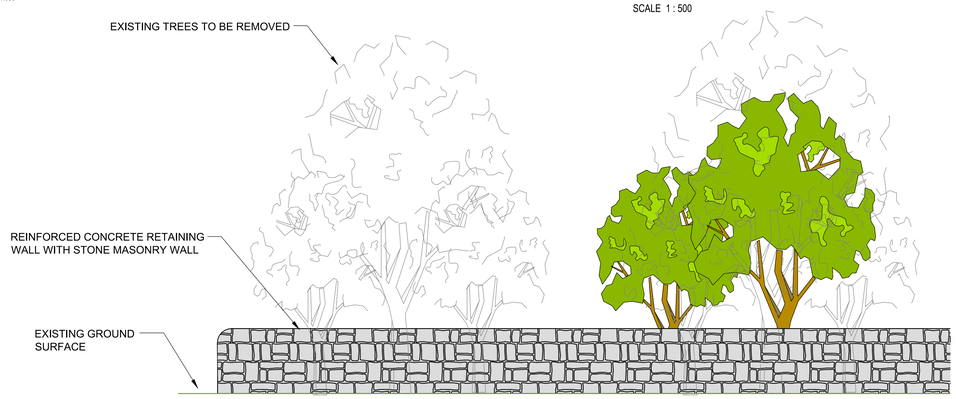

3 Typical Elevation of Stone Masonary Wall

1:50


NOTES

1. All Dimensions are in metres (m) unless noted otherwise.
2. All levels are in metres and relate to the Ordnance Survey Datum Malin Head.
3. Includes Ordnance Survey Ireland data reproduced under O.S.i. licence number: **2019/23/CCMA/SOUTH DUBLIN COUNTY COUNCIL & 2010/22/CCMA/DUBLIN CITY COUNCIL**
4. Do not scale from Drawings.
5. Proposed works geometry and extents are subject to Detail Design.
6. This drawing should be read in conjunction with other River Poddle Alleviation Scheme Planning Drawings.

LEGEND

	PODDLE RIVER
	RIVERS - OS MAP
	SITE BOUNDARY
	PROPOSED EMBANKMENT
	PROPOSED FOOTPATH
	PROPOSED RETAINING WALL
	EXISTING SURFACE WATER
	EXISTING CULVERT
	PROPOSED SEALED MANHOLE

KEYPLAN

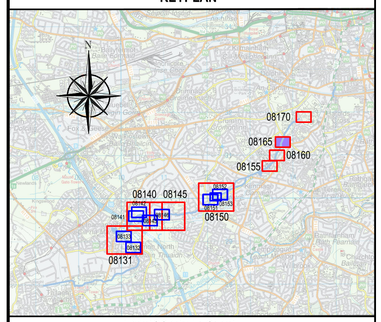

LANDSCAPE LEGEND

	EXISTING TREES TO BE RETAINED		RECONSTRUCTED PATH IN GROUND CONCRETE FINISH
	EXISTING TREES TO BE REMOVED		EXISTING PATH
	PROPOSED TREES	Wall height varies from 200 -1500 mm	NEW CONCRETE FLOOD PROTECTION WALL
	RIPARIAN VEGETATION	Defining a diagonal axis through the pier	FLOOD WALL RECONFIGURED (SEAT WALL)
	RIVER PODDLE		EXISTING CONCRETE WALL
	EXISTING CONTOURS		EXISTING BRICK WALL

REV	DATE	DESCRIPTION	M.C.	B.T.	B.D.
P01	FEB 2020	ISSUED FOR PLANNING			

PROJECT No.	STATUS	PURPOSE OF USE
20662	A1	PLANNING

COPYRIGHT RESERVED - THIS DRAWING IS NOT TO BE USED FOR A PURPOSE OTHER THAN THAT FOR WHICH IT HAS BEEN ISSUED BY NICHOLAS O'DWYER LTD. NOR IS IT TO BE COPIED OR REPRODUCED IN ANY MANNER WITHOUT WRITTEN CONSENT.

NICHOLAS O'DWYER
Unit E4, Nutgrove Office Park, Nutgrove Avenue, Dublin 14
T +353 1 296 9000
F +353 1 296 9001
E dublin@nodwyer.com
W www.nodwyer.com

CLIENT

Comhairle Contae Átha Cliath Theas
South Dublin County Council

Dublin City Council
Comhairle Cathrach Bhaile Átha Cliath

OPW
Oifig na nOibreacha Poiblí
Office of Public Works

PROJECT

RIVER PODDLE FLOOD ALLEVIATION SCHEME

TITLE

ST. MARTIN'S DRIVE LAYOUT PLAN AND SECTIONS

SCALES	DRAWN	CHECKED	APPROVED
1:1000 @ A1 1:500 @ A1 1:50 @ A1	M. Cheevers	B. Twomey	B. Dunphy
	DATE 08.08.2019	DATE 08.08.2019	DATE 08.08.2019

DRAWING No.	REVISION
RPFS-NOD-01-XX-DR-C-08165	P01



SITE AREA = 3358M² (0.336HA)

O.S.MAP - 3328-12

1 Existing Site Plan

1:250



SITE AREA = 3358M² (0.336HA)

O.S.MAP - 3328-12

2 Construction Site Plan

1:250

10m 0 10m

SCALE 1 : 250


NOTES

1. All Dimensions are in metres (m) unless noted otherwise.
2. All levels are in metres and relate to the Ordnance Survey Datum Malin Head.
3. Includes Ordnance Survey Ireland data reproduced under O.S.I. licence number: **2019/23/CCMA/SOUTH DUBLIN COUNTY COUNCIL & 2010/22/CCMA/DUBLIN CITY COUNCIL**
4. Do not scale from Drawings.
5. Proposed works geometry and extents are subject to Detail Design.
6. This drawing should be read in conjunction with other River Poddle Alleviation Scheme Planning Drawings.

LEGEND

	PODDLE RIVER
	SITE BOUNDARY
	EXISTING FOOTPATH
	PROPOSED FOOTPATH
	CONSTRUCTION ACCESS
	PROPOSED RETAINING WALL
	EXISTING SURFACE WATER
	EXISTING CULVERT
	PROPOSED SEALED MANHOLE

KEYPLAN

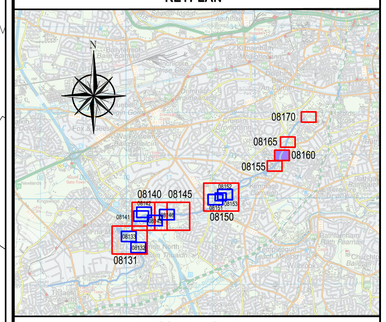

LANDSCAPE LEGEND

	EXISTING TREES TO BE RETAINED		RECONSTRUCTED PATH IN GROUND CONCRETE FINISH
	EXISTING TREES TO BE REMOVED *T841: Acer platanoides T843: Acer platanoides T850: Tilia cordata T851: Tilia cordata T852: Tilia cordata T853: Acer platanoides T855: Acer platanoides*		EXISTING PATH
		Wall height varies from 200-1500 mm	NEW CONCRETE FLOOD PROTECTION WALL
	PROPOSED SPECIMEN TREES *Tilia cordata 'Greenspire' n. 3. 2 m clear stem, 18-20 cm girth, 4-6 m ht.*	Defining a diagonal axis through the pave	FLOOD WALL RECONFIGURED (SEAT WALL)
			EXISTING CONCRETE WALL
	RIPARIAN VEGETATION		EXISTING BRICK WALL
	RIVER PODDLE		**EXISTING CONTOURS**

REV	DATE	DESCRIPTION	D	C	A
P01	FEB 2020	ISSUED FOR PLANNING	M.C.	B.T.	B.D.

PROJECT No.	STATUS	PURPOSE OF USE
20662	A1	PLANNING

COPYRIGHT RESERVED - THIS DRAWING IS NOT TO BE USED FOR A PURPOSE OTHER THAN THAT FOR WHICH IT HAS BEEN ISSUED BY NICHOLAS O'DWYER LTD. NOR IS IT TO BE COPIED OR REPRODUCED IN ANY MANNER WITHOUT WRITTEN CONSENT.

NICHOLAS O'DWYER
Unit E4, Nutgrove Office Park,
Nutgrove Avenue, Dublin 14
T +353 1 296 9000
F +353 1 296 9001
E dublin@nodwyer.com
W www.nodwyer.com

CLIENT

Comhairle Contae Átha Cliath Theas
South Dublin County Council

Dublin City Council
Comhairle Cathrach Bhaile Átha Cliath

OPW Oifig na nOibreacha Poiblí Office of Public Works

PROJECT

RIVER PODDLE
FLOOD ALLEVIATION SCHEME

TITLE

ST. MARTINS DRIVE
EXISTING &
CONSTRUCTION LAYOUT

SCALES	DRAWN	CHECKED	APPROVED
1:250 @ A1	M. Cheevers	B. Twomey	B. Dunphy
	DATE 05.12.2019	DATE 05.12.2019	DATE 05.12.2019

DRAWING No.	REVISION
RPFS-NOD-01-XX-DR-C-08166	P01



1 Completed Site Plan
1:250


NOTES

1. All Dimensions are in metres (m) unless noted otherwise.
2. All levels are in metres and relate to the Ordnance Survey Datum Malin Head.
3. Includes Ordnance Survey Ireland data reproduced under O.S.i. licence number: **2019/23/CCMA/SOUTH DUBLIN COUNTY COUNCIL & 2010/22/CCMA/DUBLIN CITY COUNCIL**
4. Do not scale from Drawings.
5. Proposed works geometry and extents are subject to Detail Design.
6. This drawing should be read in conjunction with other River Poddle Alleviation Scheme Planning Drawings.

LEGEND

	PODDLE RIVER
	SITE BOUNDARY
	EXISTING FOOTPATH
	PROPOSED FOOTPATH
	CONSTRUCTION ACCESS
	PROPOSED RETAINING WALL
	EXISTING SURFACE WATER
	EXISTING CULVERT
	PROPOSED SEALED MANHOLE

KEYPLAN

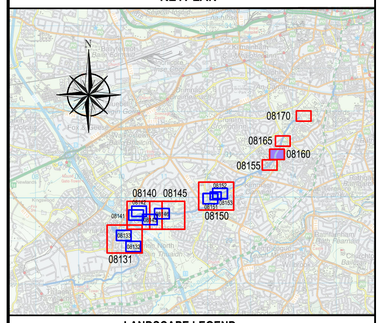

LANDSCAPE LEGEND

	EXISTING TREES TO BE RETAINED		RECONSTRUCTED PATH IN GROUND CONCRETE FINISH
	EXISTING TREES TO BE REMOVED *T841: Acer platanoides T843: Acer platanoides T850: Tilia cordata T851: Tilia cordata T852: Tilia cordata T853: Acer platanoides T855: Acer platanoides*		EXISTING PATH
		Wall height varies: from 200-1500 mm	NEW CONCRETE FLOOD PROTECTION WALL
	PROPOSED SPECIMEN TREES *Tilia cordata 'Greenspire' n. 3. 2 m clear stem, 18-20 cm girth, 4-6 m ht.*	Defining a diagonal axis through the path	FLOOD WALL RECONFIGURED (SEAT WALL)
			EXISTING CONCRETE WALL
	RIPARIAN VEGETATION		EXISTING BRICK WALL
	RIVER PODDLE		**EXISTING CONTOURS**

REV	DATE	DESCRIPTION			
P01	FEB 2020	ISSUED FOR PLANNING	M.C.	B.T.	B.D.

PROJECT No.	STATUS	PURPOSE OF USE
20662	A1	PLANNING

COPYRIGHT RESERVED - THIS DRAWING IS NOT TO BE USED FOR A PURPOSE OTHER THAN THAT FOR WHICH IT HAS BEEN ISSUED BY NICHOLAS O'DWYER LTD. NOR IS IT TO BE COPIED OR REPRODUCED IN ANY MANNER WITHOUT WRITTEN CONSENT.

NICHOLAS O'DWYER
Unit E4, Nutgrove Office Park, Nutgrove Avenue, Dublin 14
T +353 1 296 9000
F +353 1 296 9001
E dublin@nodwyer.com
W www.nodwyer.com


CLIENT
Comhairle Contae Átha Cliath Theas
South Dublin County Council
Dublin City Council Comhairle Cathrach Bhaile Átha Cliath
OPW Oifig na nOibreacha Poiblí Office of Public Works

PROJECT
RIVER PODDLE
FLOOD ALLEVIATION SCHEME

TITLE
ST. MARTINS DRIVE
COMPLETED LAYOUT

SCALES	DRAWN	CHECKED	APPROVED
1:250 @ A1	M. Cheevers	B. Twomey	B. Dunphy
	DATE 05.12.2019	DATE 05.12.2019	DATE 05.12.2019


DRAWING No.	REVISION
RPFS-NOD-01-XX-DR-C-08167	P01

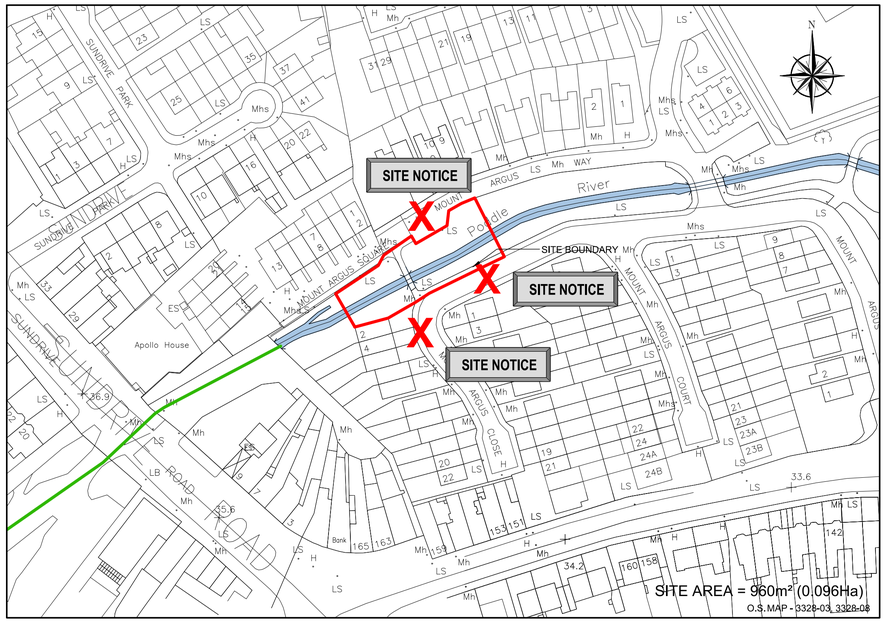


1 Site Location Plan
1:1000

50m 0 50m

SCALE 1 : 1,000

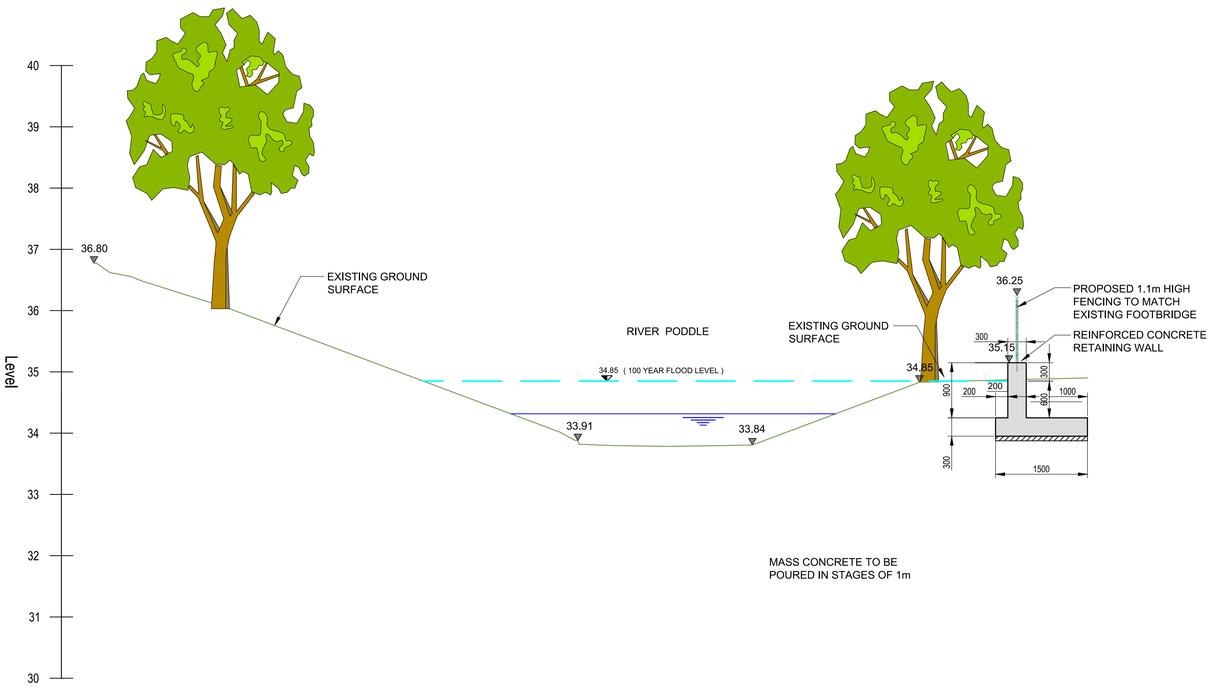


A Proposed Site Section Through Proposed Retaining Wall
1:50

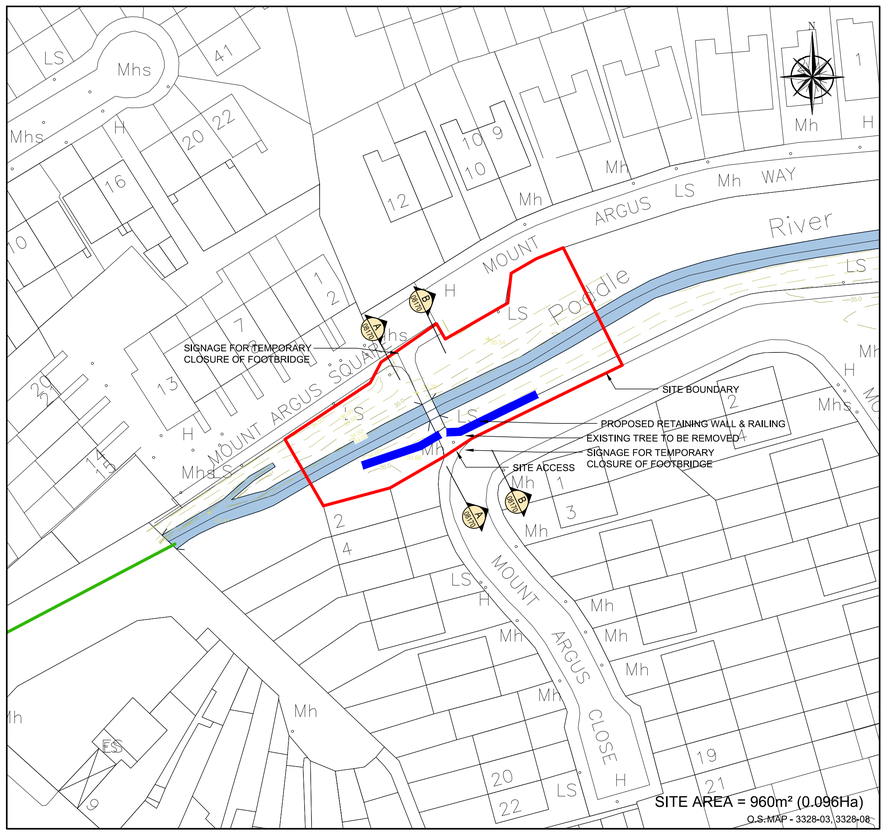

2 Proposed Site Plan
1:500

25m 0 25m

SCALE 1 : 500

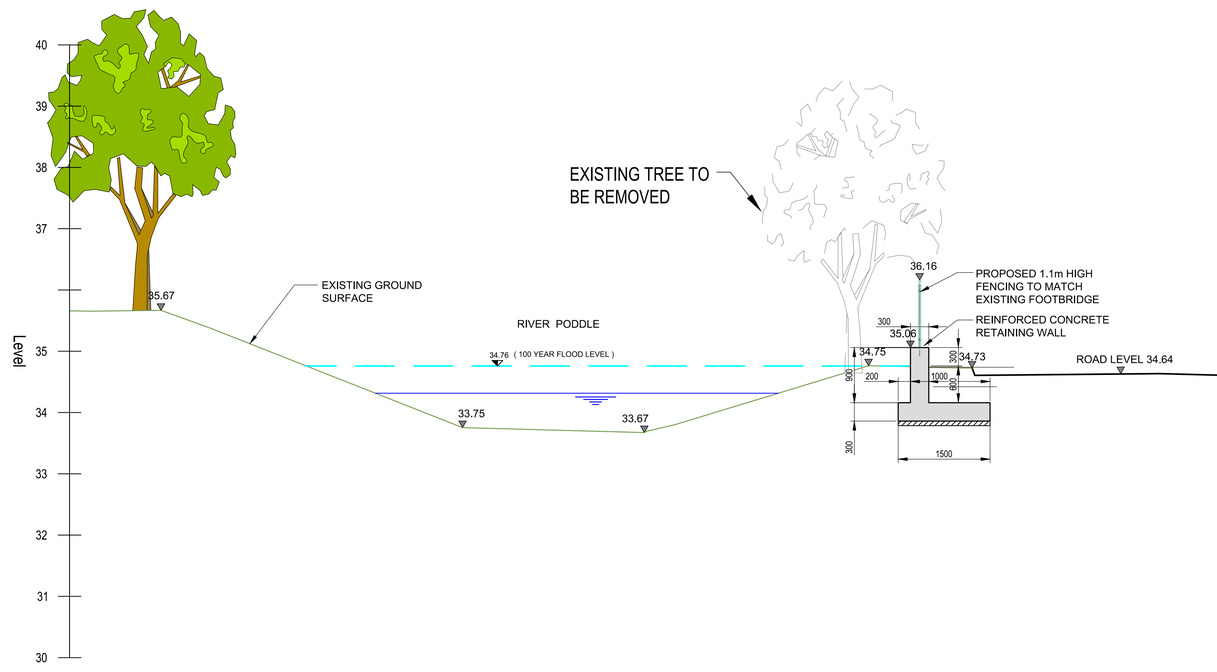

B Proposed Site Section Through Proposed Retaining Wall
1:50

2500mm 0 2500mm

SCALE 1 : 50


NOTES

1. All Dimensions are in metres (m) unless noted otherwise.
2. All levels are in metres and relate to the Ordnance Survey Datum Malin Head.
3. Includes Ordnance Survey Ireland data reproduced under O.S.i. licence number: **2019/23/CCMA/SOUTH DUBLIN COUNTY COUNCIL & 2010/22/CCMA/DUBLIN CITY COUNCIL**
4. Do not scale from Drawings.
5. Proposed works geometry and extents are subject to Detail Design.
6. This drawing should be read in conjunction with other River Poddle Alleviation Scheme Planning Drawings.

LEGEND

	PODDLE RIVER
	RIVERS - OS MAP
	SITE BOUNDARY
	PROPOSED EMBANKMENT
	PROPOSED FOOTPATH
	PROPOSED RETAINING WALL
	EXISTING SURFACE WATER
	EXISTING CULVERT
	PROPOSED SEALED MANHOLE

KEYPLAN

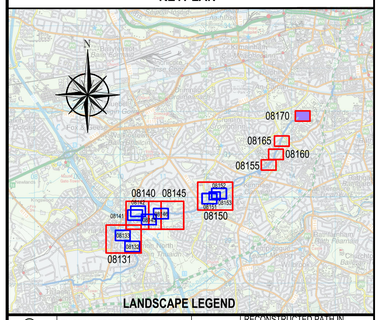

LANDSCAPE LEGEND

	EXISTING TREES TO BE RETAINED		RECONSTRUCTED PATH IN GROUND CONCRETE FINISH
	EXISTING TREES TO BE REMOVED		EXISTING PATH
	PROPOSED TREES	Wall height varies from 200 -1500 mm	NEW CONCRETE FLOOD PROTECTION WALL
	RIPARIAN VEGETATION	Defining a diagonal axis through the point	FLOOD WALL RECONFIGURED (SEAT WALL)
	RIVER PODDLE		EXISTING CONCRETE WALL
	EXISTING CONTOURS		EXISTING BRICK WALL

REV	DATE	DESCRIPTION	D	C	A
P01	FEB 2020	ISSUED FOR PLANNING	M.C.	B.T.	B.D.

PROJECT No.	STATUS	PURPOSE OF USE
20662	A1	PLANNING

COPYRIGHT RESERVED - THIS DRAWING IS NOT TO BE USED FOR A PURPOSE OTHER THAN THAT FOR WHICH IT HAS BEEN ISSUED BY NICHOLAS O'DWYER LTD. NOR IS IT TO BE COPIED OR REPRODUCED IN ANY MANNER WITHOUT WRITTEN CONSENT.

NICHOLAS O'DWYER
Unit E4, Nutgrove Office Park, Nutgrove Avenue, Dublin 14
T +353 1 296 9000
F +353 1 296 9001
E dublin@nodwyer.com
W www.nodwyer.com

CLIENT

Comhairle Contae Átha Cliath Theas
South Dublin County Council

Dublin City Council
Comhairle Cathrach Bhaile Átha Cliath

OPW Oifig na nOibreacha Poiblí Office of Public Works

PROJECT


RIVER PODDLE
FLOOD ALLEVIATION SCHEME

TITLE

MOUNT ARGUS CLOSE LAYOUT PLAN AND SECTIONS


SCALES	DRAWN	CHECKED	APPROVED
1:1000 @ A1 1:500 @ A1 1:50 @ A1	M. Cheevers	B. Twomey	B. Dunphy
	DATE 08.08.2019	DATE 08.08.2019	DATE 08.08.2019

DRAWING No.	REVISION
RPFS-NOD-01-XX-DR-C-08170	P01

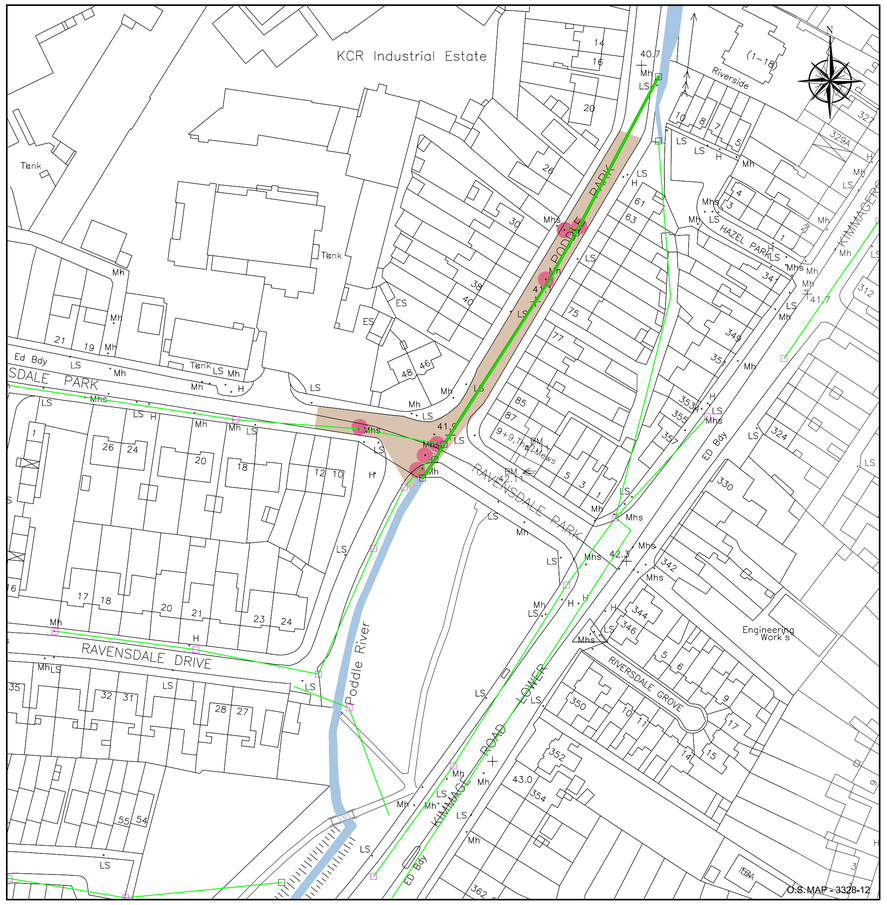

1 Site Location Plan
1:1000

50m 0 50m
SCALE 1 : 1,000

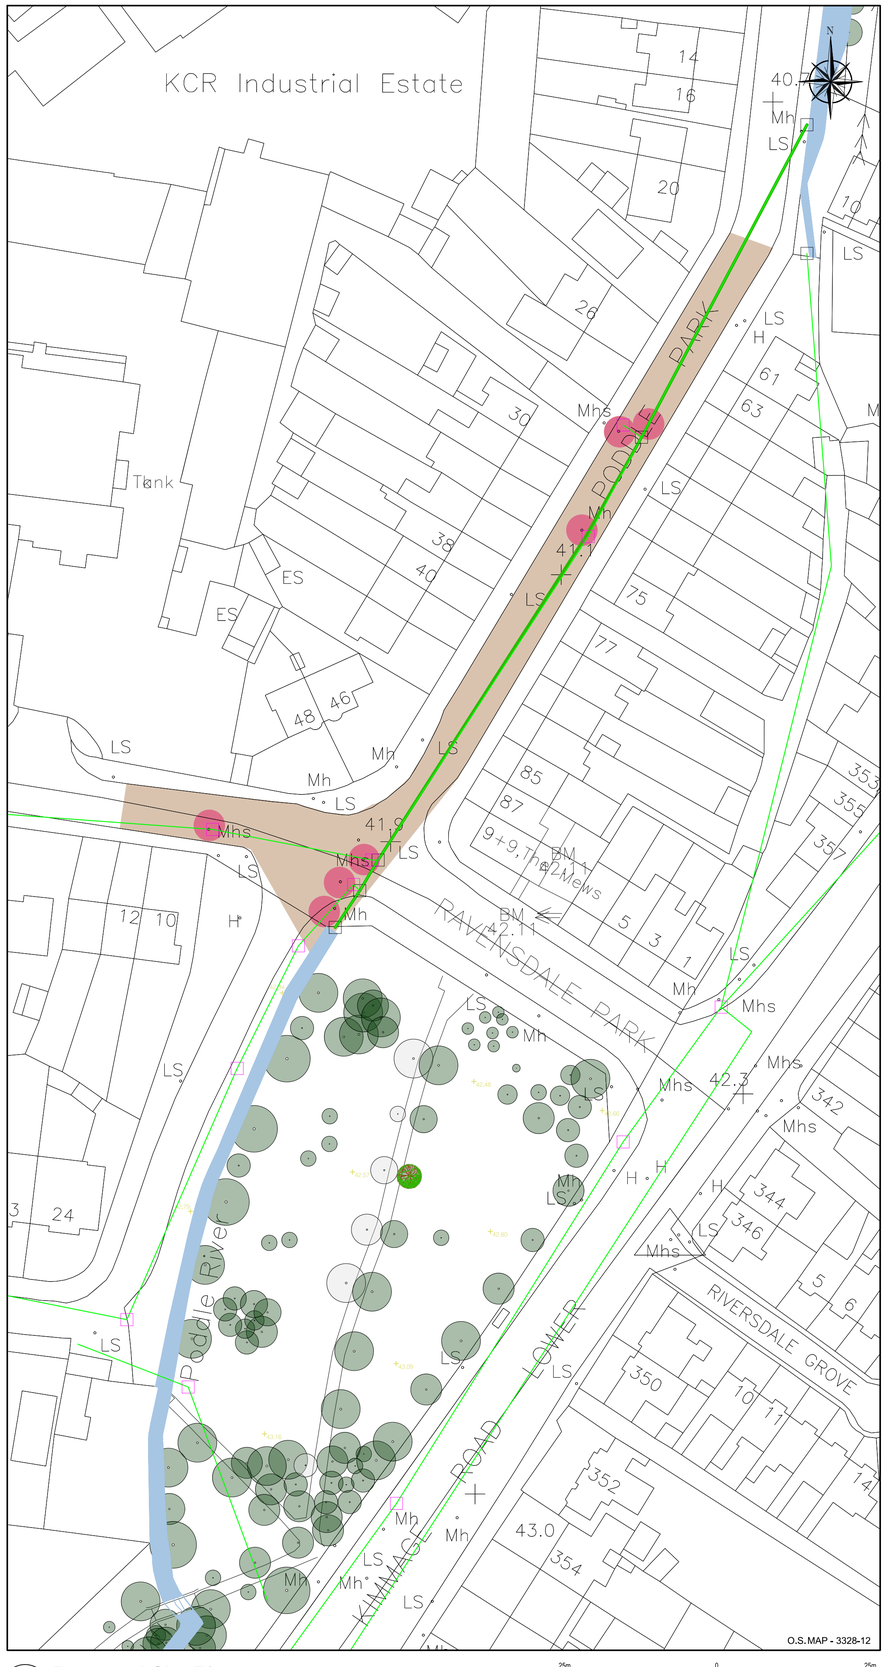

2 Proposed Site Plan
1:500

25m 0 25m
SCALE 1 : 500


NOTES

1. All Dimensions are in metres (m) unless noted otherwise.
2. All levels are in metres and relate to the Ordnance Survey Datum Malin Head.
3. Includes Ordnance Survey Ireland data reproduced under O.S.I. licence number: **2019/23/CCMA/SOUTH DUBLIN COUNTY COUNCIL & 2010/22/CCMA/DUBLIN CITY COUNCIL**
4. Do not scale from Drawings.
5. Proposed works geometry and extents are subject to Detail Design.
6. This drawing should be read in conjunction with other River Poddle Alleviation Scheme Planning Drawings.

LEGEND

	PODDLE RIVER
	RIVERS - OS MAP
	EXISTING SURFACE WATER
	EXISTING CULVERT
	PROPOSED SEALED MANHOLE
	AREA OF PROPOSED WORKS

KEYPLAN

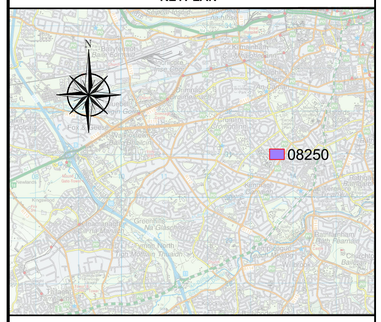

REV	DATE	DESCRIPTION	D	C	A
P01	FEB 2020	ISSUED FOR PLANNING	M.C.	B.T.	B.D.

PROJECT No.	STATUS	PURPOSE OF USE
20662	S0	WORK IN PROGRESS

COPYRIGHT RESERVED - THIS DRAWING IS NOT TO BE USED FOR A PURPOSE OTHER THAN THAT FOR WHICH IT HAS BEEN ISSUED BY NICHOLAS O'DWYER LTD. NOR IS IT TO BE COPIED OR REPRODUCED IN ANY MANNER WITHOUT WRITTEN CONSENT.

NICHOLAS O'DWYER
Unit E4, Nutgrove Office Park,
Nutgrove Avenue, Dublin 14
T +353 1 296 9000
F +353 1 296 9001
E dublin@nodwyer.com
W www.nodwyer.com


CLIENT
Comhairle Contae Átha Cliath Theas
South Dublin County Council
Dublin City Council
Comhairle Cathrach Bhaile Átha Cliath
OPW Oifig na nOibreacha Poiblí / Office of Public Works

PROJECT
RIVER PODDLE
FLOOD ALLEVIATION SCHEME


TITLE
SEALED MANHOLES
RAVENSDALE PARK
& PODDLE PARK

SCALES	DRAWN	CHECKED	APPROVED
1:1000 @ A1 1:500 @ A1	M. Cheevers	B. Twomey	B. Dunphy
	DATE 20.11.2019	DATE 20.11.2019	DATE 20.11.2019

DRAWING No.	REVISION
RPFS-NOD-01-XX-DR-C-08250	P01

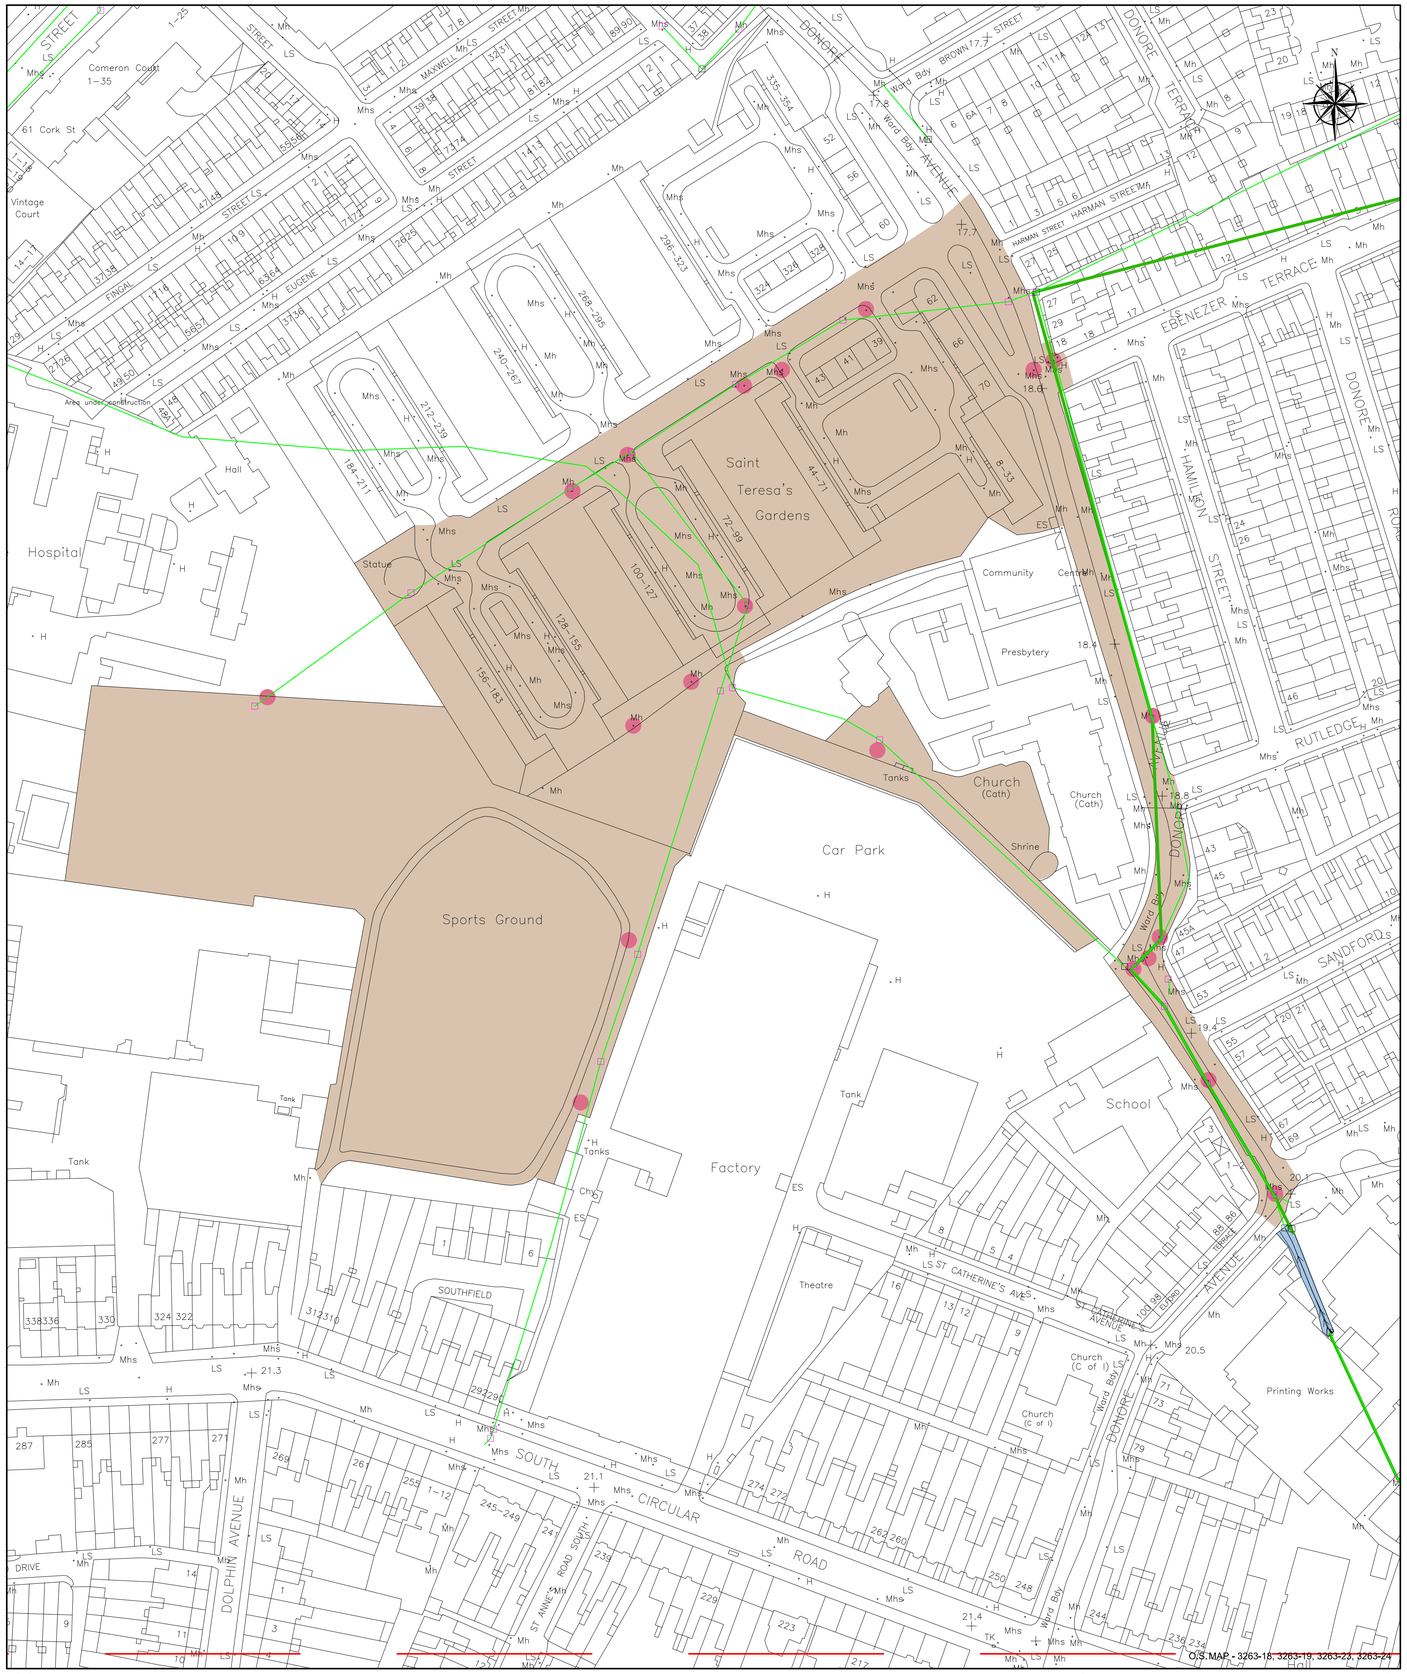

1 Site Plan
1:1000

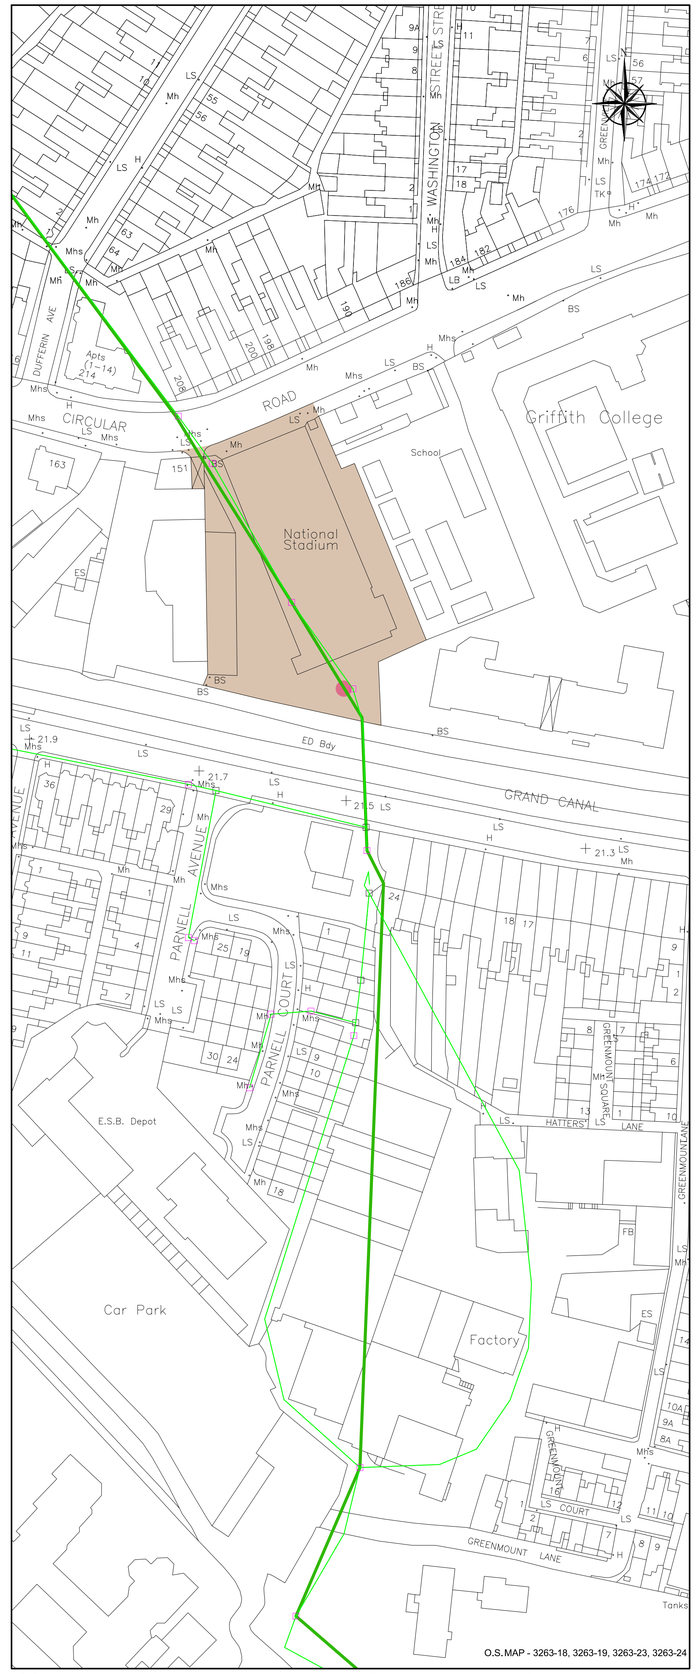

2 Site Plan
1:1000


NOTES

1. All Dimensions are in metres (m) unless noted otherwise.
2. All levels are in metres and relate to the Ordnance Survey Datum Malin Head.
3. Includes Ordnance Survey Ireland data reproduced under O.S.i. licence number: **2019/23/CCMA/SOUTH DUBLIN COUNTY COUNCIL & 2010/22/CCMA/DUBLIN CITY COUNCIL**
4. Do not scale from Drawings.
5. Proposed works geometry and extents are subject to Detail Design.
6. This drawing should be read in conjunction with other River Poddle Alleviation Scheme Planning Drawings.

LEGEND

	PODDLE RIVER
	RIVERS - OS MAP
	EXISTING SURFACE WATER
	EXISTING CULVERT
	PROPOSED SEALED MANHOLE
	AREA OF PROPOSED WORKS

KEYPLAN

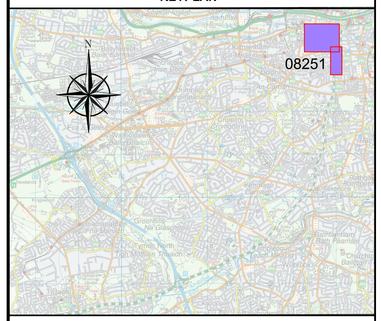

REV	DATE	DESCRIPTION	D	C	A
P01	FEB 2020	ISSUED FOR PLANNING	M.C.	B.T.	B.D.

PROJECT No.	STATUS	PURPOSE OF USE
20662	S0	WORK IN PROGRESS

COPYRIGHT RESERVED - THIS DRAWING IS NOT TO BE USED FOR A PURPOSE OTHER THAN THAT FOR WHICH IT HAS BEEN ISSUED BY NICHOLAS O'DWYER LTD. NOR IS IT TO BE COPIED OR REPRODUCED IN ANY MANNER WITHOUT WRITTEN CONSENT.

NICHOLAS O'DWYER
Unit E4, Nutgrove Office Park, Nutgrove Avenue, Dublin 14
T +353 1 296 9000
F +353 1 296 9001
E dublin@nodwyer.com
W www.nodwyer.com

CLIENT

Comhairle Contae Átha Cliath Theas
South Dublin County Council

Dublin City Council
Comhairle Cathrach Bhaile Átha Cliath

OPW Oifig na nOibreacha Poiblí / Office of Public Works

PROJECT


RIVER PODDLE FLOOD ALLEVIATION SCHEME

TITLE

SEALED MANHOLES SAINT THERESA'S GARDENS


SCALES	DRAWN	CHECKED	APPROVED
1:1000 @ A1	M. Cheevers	B. Twomey	B. Dunphy
	DATE 20.11.2019	DATE 20.11.2019	DATE 20.11.2019

DRAWING No.	REVISION
RPFS-NOD-01-XX-DR-C-08251	P01

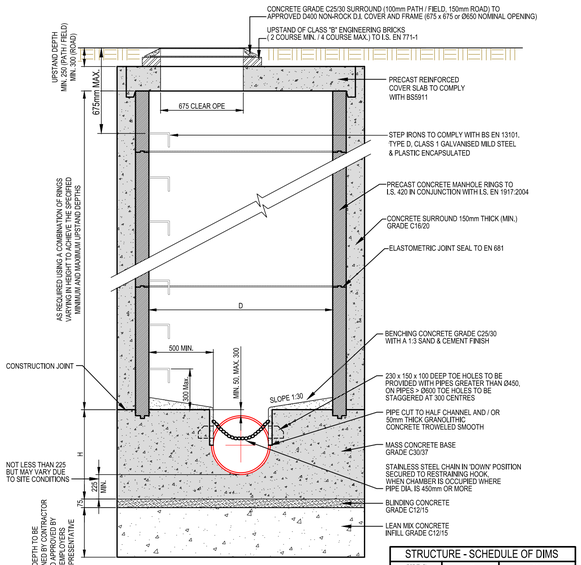


SECTION

STRUCTURE - SCHEDULE of DIMS		
PIPE Ø	D	H
UP TO 350	1200	LARGER Ø + 350
375-675	1500	LARGER Ø + 375
700-900	1800	LARGER Ø + 400
> 900	2100	LARGER Ø + 450

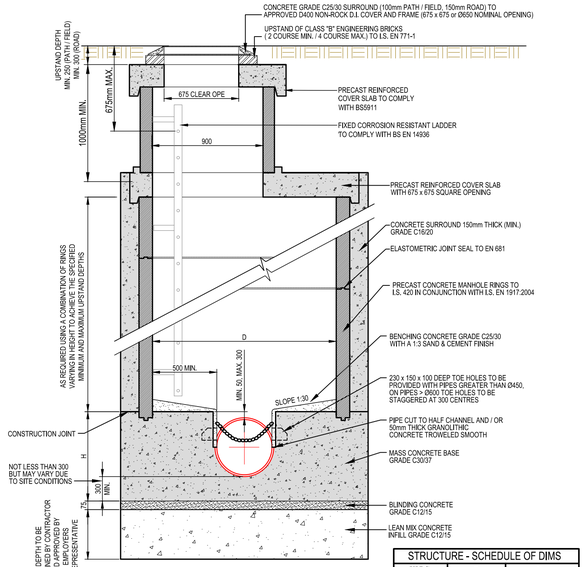

SECTION


STRUCTURE - SCHEDULE of DIMS		
PIPE Ø	D	H
UP TO 350	1800	LARGER Ø + 350
375-675	1800	LARGER Ø + 375
700-900	1800	LARGER Ø + 400
> 900	2100	LARGER Ø + 450

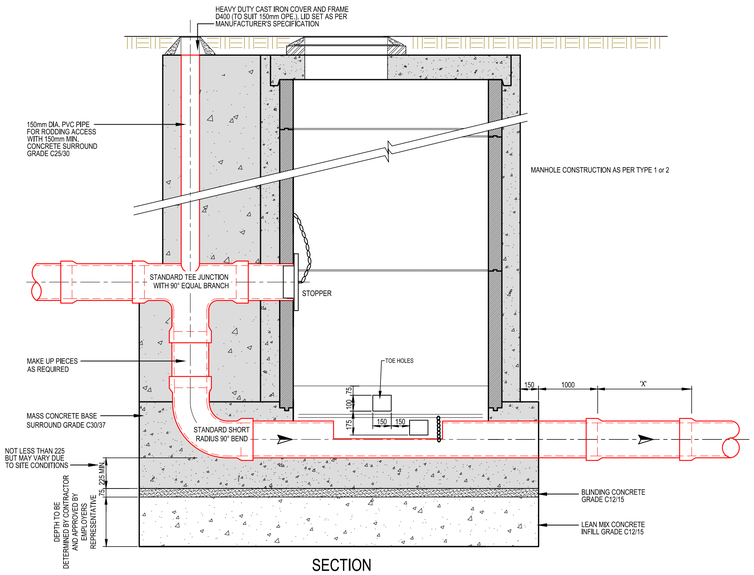

SECTION

TYPICAL BACKDROP MANHOLE DETAIL

N.T.S.

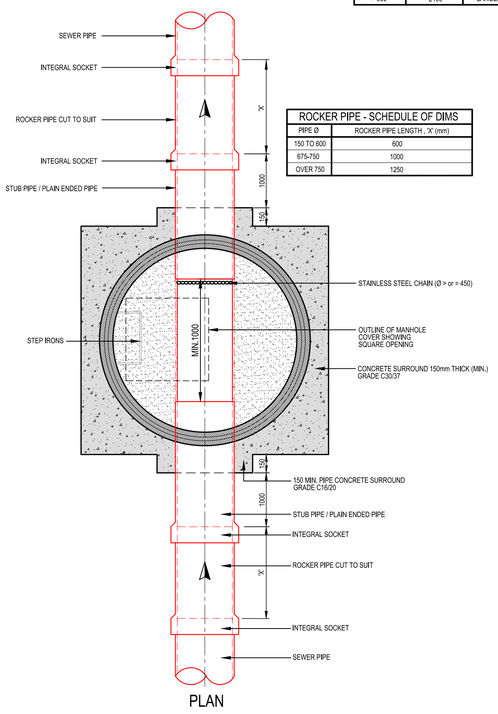


ROCKER PIPE - SCHEDULE of DIMS	
PIPE Ø	ROCKER PIPE LENGTH , 'X' (mm)
150 TO 600	600
675-750	1000
OVER 750	1250

PLAN

MANHOLE TYPE 1 (DEPTHS TO 2.5m)

NOT TO SCALE

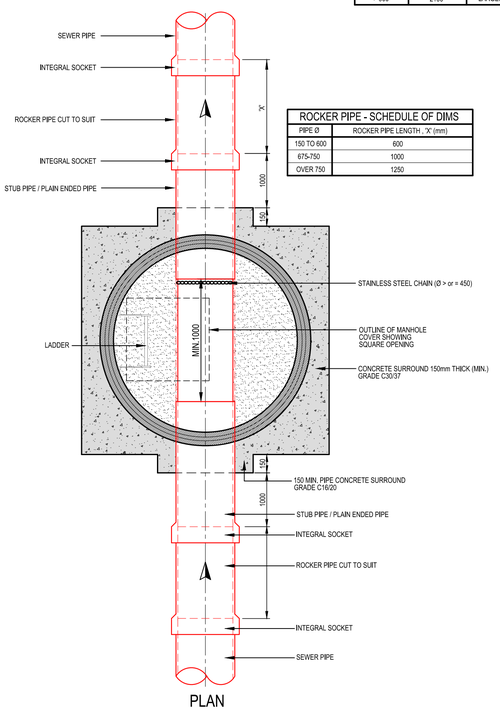


ROCKER PIPE - SCHEDULE of DIMS	
PIPE Ø	ROCKER PIPE LENGTH , 'X' (mm)
150 TO 600	600
675-750	1000
OVER 750	1250

PLAN

MANHOLE TYPE 2 (DEPTHS 2.5m to 6m)


NOT TO SCALE

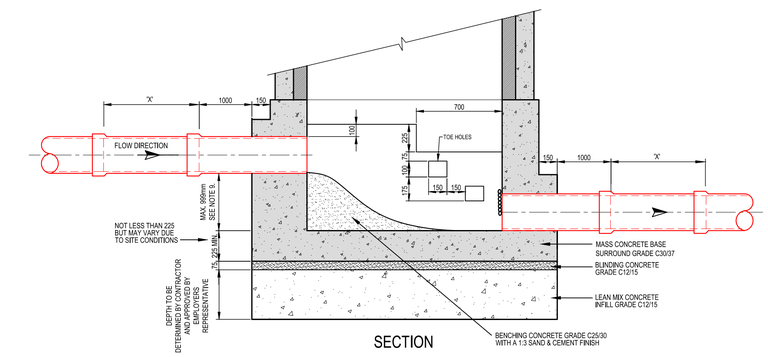

SECTION


TYPICAL MANHOLE RAMP DETAIL

N.T.S.

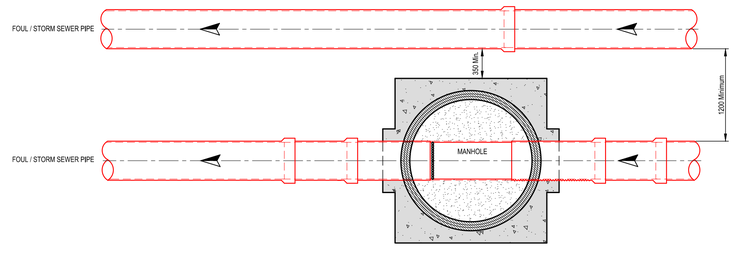

GRAVITY SEWERS RUNNING PARALLEL / ADJACENT TO EACH OTHER @ MANHOLES DETAIL

NOT TO SCALE

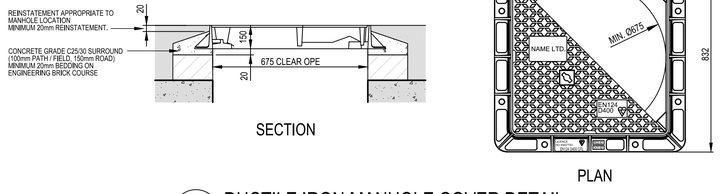

SECTION

PLAN

DUCTILE IRON MANHOLE COVER DETAIL

N.T.S.

NOTES

1.) ALL DIMENSIONS IN MILLIMETRES UNLESS STATED OTHERWISE.

2.) PRECAST CHAMBER RINGS WILL BE CONCRETE GRADE C35/45 IN SALINE / TIDAL GROUND CONDITIONS (*p* < 20 ohm.m)

3.) FOR BEDDING AND SEALING OF CHAMBER RINGS - THE TOP RING (TO P.C. COVER SLAB) AND BOTTOM RING TO BE BEDDED WITH CEMENT MORTAR, FOR INTERMEDIATE RINGS, JOINTS TO BE SEALED WITH EITHER APPROVED PREFORMED JOINTING STRIP OR BY LIBERALLY COATING THE FACES OF THE JOINTS WITH APPROVED BITUMINOUS MATERIAL PRIOR TO BEING POSITIONED : SURPLUS MATERIAL TO BE NEATLY STRUCK OFF.

4.) ENTRY AND EXIT PIPES TO BE BUILT IN MONOLITHICALLY WITH THE MANHOLE AND THE MANHOLE MADE WATERTIGHT.

5.) BRANCH BENDS TO BE CURVED IN THE DIRECTION OF FLOW.

6.) PROVIDE RECESSED TOE HOLES IN CHANNELS OVER 450mm IN DEPTH.

7.) FOR 450mm DIA. EXIT PIPES AND OVER, A SAFETY CHAIN IS TO BE PROVIDED.

8.) CONTRACTOR TO DETERMINE AGGREGATE SIZE ON SITE.

9.) USE BACKDROP MANHOLE IF DROP IF GREATER THAN 999mm

10.) MANHOLE COVER AND FRAME TO BE SET AS PER MANUFACTURER'S SPECIFICATION.

11.) PRECAST REINFORCED COVER SLAB CLEAR OPENING SHALL MATCH CLEAR OPENING OF COVER (MINIMUM 675mm x 675mm OR Ø 675mm)

12.) SEALABLE MANHOLES SHALL BE Ø800mm WITH 750mm SQUARE OPES.

13.) WHERE SQUARE MANHOLES ARE TO BE USED D IS TAKEN AS INTERNAL WIDTH

REV	DATE	DESCRIPTION	D	C	A
P01	FEB 2020	ISSUED FOR PLANNING	M.C.	B.T.	B.D.

PROJECT No.	STATUS	PURPOSE OF USE
20662	S0	WORK IN PROGRESS

COPYRIGHT RESERVED - THIS DRAWING IS NOT TO BE USED FOR A PURPOSE OTHER THAN THAT FOR WHICH IT HAS BEEN ISSUED BY NICHOLAS O'DWYER LTD. NOR IS IT TO BE COPIED OR REPRODUCED IN ANY MANNER WITHOUT WRITTEN CONSENT.

NICHOLAS O'DWYER
Unit E4, Nutgrove Office Park, Nutgrove Avenue, Dublin 14
T +353 1 296 9000
F +353 1 296 9001
E dublin@nodwyer.com
W www.nodwyer.com

CLIENT

Comhairle Contae Átha Cliath Theas
South Dublin County Council

Dublin City Council
Comhairle Cathrach Bhaile Átha Cliath

OPW Oifig na nOibreacha Poiblí Office of Public Works

PROJECT


RIVER PODDLE
FLOOD ALLEVIATION SCHEME

TITLE

SAINT THERESA'S GARDENS
SEALED MANHOLES
TYPICAL DETAILS

SCALES	DRAWN	CHECKED	APPROVED
N.T.S.	M. Cheevers	B. Twomey	B. Dunphy
	DATE 07.11.19	DATE 07.11.19	DATE 07.11.19

DRAWING No.	REVISION
RPFS-NOD-01-XX-DR-C-08252	P01

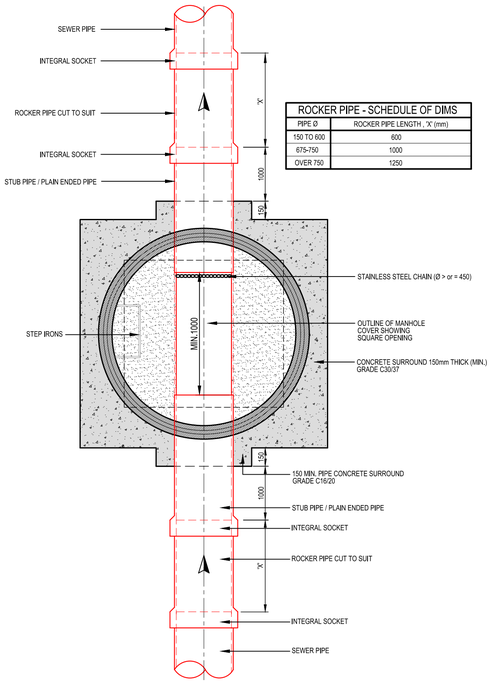


ROCKER PIPE - SCHEDULE OF DIMS	
PIPE Ø	ROCKER PIPE LENGTH , 'X' (mm)
150 TO 600	600
675-750	1000
OVER 750	1250

PLAN


MANHOLE TYPE 1 (DEPTHS TO 2.5m)

NOT TO SCALE

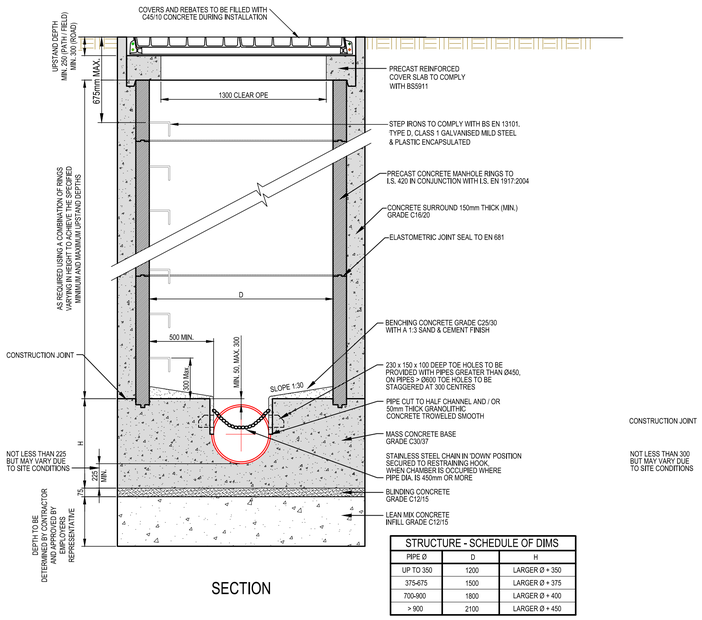

STRUCTURE - SCHEDULE OF DIMS		
PIPE Ø	D	H
UP TO 350	1200	LARGER Ø + 350
375-675	1500	LARGER Ø + 375
700-900	1800	LARGER Ø + 400
> 900	2100	LARGER Ø + 450

SECTION

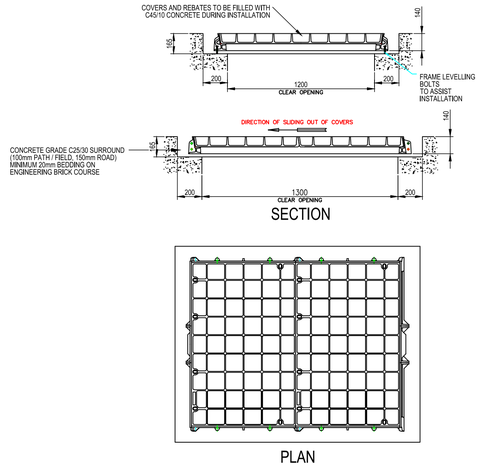

SECTION

PLAN

DUCTILE IRON MANHOLE COVER DETAIL

N.T.S.

NOTES

1.) ALL DIMENSIONS IN MILLIMETRES UNLESS STATED OTHERWISE.

2.) PRECAST CHAMBER RINGS WILL BE CONCRETE GRADE C35/45 IN SALINE / TIDAL GROUND CONDITIONS (ρ < 20 ohm.m)

3.) FOR BEDDING AND SEALING OF CHAMBER RINGS - THE TOP RING (TO P.C. COVER SLAB) AND BOTTOM RING TO BE BEDDED WITH CEMENT MORTAR, FOR INTERMEDIATE RINGS, JOINTS TO BE SEALED WITH EITHER APPROVED PREFORMED JOINTING STRIP OR BY LIBERALLY COATING THE FACES OF THE JOINTS WITH APPROVED BITUMINOUS MATERIAL PRIOR TO BEING POSITIONED : SURPLUS MATERIAL TO BE NEATLY STRUCK OFF.

4.) ENTRY AND EXIT PIPES TO BE BUILT IN MONOLITHICALLY WITH THE MANHOLE AND THE MANHOLE MADE WATERTIGHT.

5.) BRANCH BENDS TO BE CURVED IN THE DIRECTION OF FLOW.

6.) PROVIDE RECESSED TOE HOLES IN CHANNELS OVER 450mm IN DEPTH.

7.) FOR 450mm DIA. EXIT PIPES AND OVER, A SAFETY CHAIN IS TO BE PROVIDED.

8.) CONTRACTOR TO DETERMINE AGGREGATE SIZE ON SITE.

9.) USE BACKDROP MANHOLE IF DROP IF GREATER THAN 999mm

10.) MANHOLE COVER AND FRAME TO BE SET AS PER MANUFACTURER'S SPECIFICATION.

11.) PRECAST REINFORCED COVER SLAB CLEAR OPENING SHALL MATCH CLEAR OPENING OF COVER (MINIMUM 675mm x 675mm OR Ø 675mm)

12.) SEALABLE MANHOLES SHALL BE Ø800mm WITH 750mm SQUARE OPES.

13.) WHERE SQUARE MANHOLES ARE TO BE USED D IS TAKEN AS INTERNAL WIDTH

REV	DATE	DESCRIPTION			
P01	FEB 2020	ISSUED FOR PLANNING	M.C.	B.T.	B.D.

PROJECT No.	STATUS	PURPOSE OF USE
20662	S0	WORK IN PROGRESS

COPYRIGHT RESERVED - THIS DRAWING IS NOT TO BE USED FOR A PURPOSE OTHER THAN THAT FOR WHICH IT HAS BEEN ISSUED BY NICHOLAS O'DWYER LTD. NOR IS IT TO BE COPIED OR REPRODUCED IN ANY MANNER WITHOUT WRITTEN CONSENT.

NICHOLAS O'DWYER
Unit E4, Nutgrove Office Park, Nutgrove Avenue, Dublin 14
T +353 1 296 9000
F +353 1 296 9001
E dublin@nodwyer.com
W www.nodwyer.com

CLIENT

Comhairle Contae Átha Cliath Theas
South Dublin County Council

Dublin City Council
Comhairle Cathrach Bhaile Átha Cliath

OPW
Oifig na nOibreacha Poiblí
Office of Public Works

PROJECT

RIVER PODDLE
FLOOD ALLEVIATION SCHEME

TITLE

NATIONAL STADIUM
SEALED DOUBLE MANHOLE
TYPICAL DETAILS

SCALES	DRAWN	CHECKED	APPROVED
N.T.S.	M. Cheevers	B. Twomey	B. Dunphy
	DATE 07.11.19	DATE 07.11.19	DATE 07.11.19

DRAWING No.	REVISION
RPFS-NOD-01-XX-DR-C-08253	P01